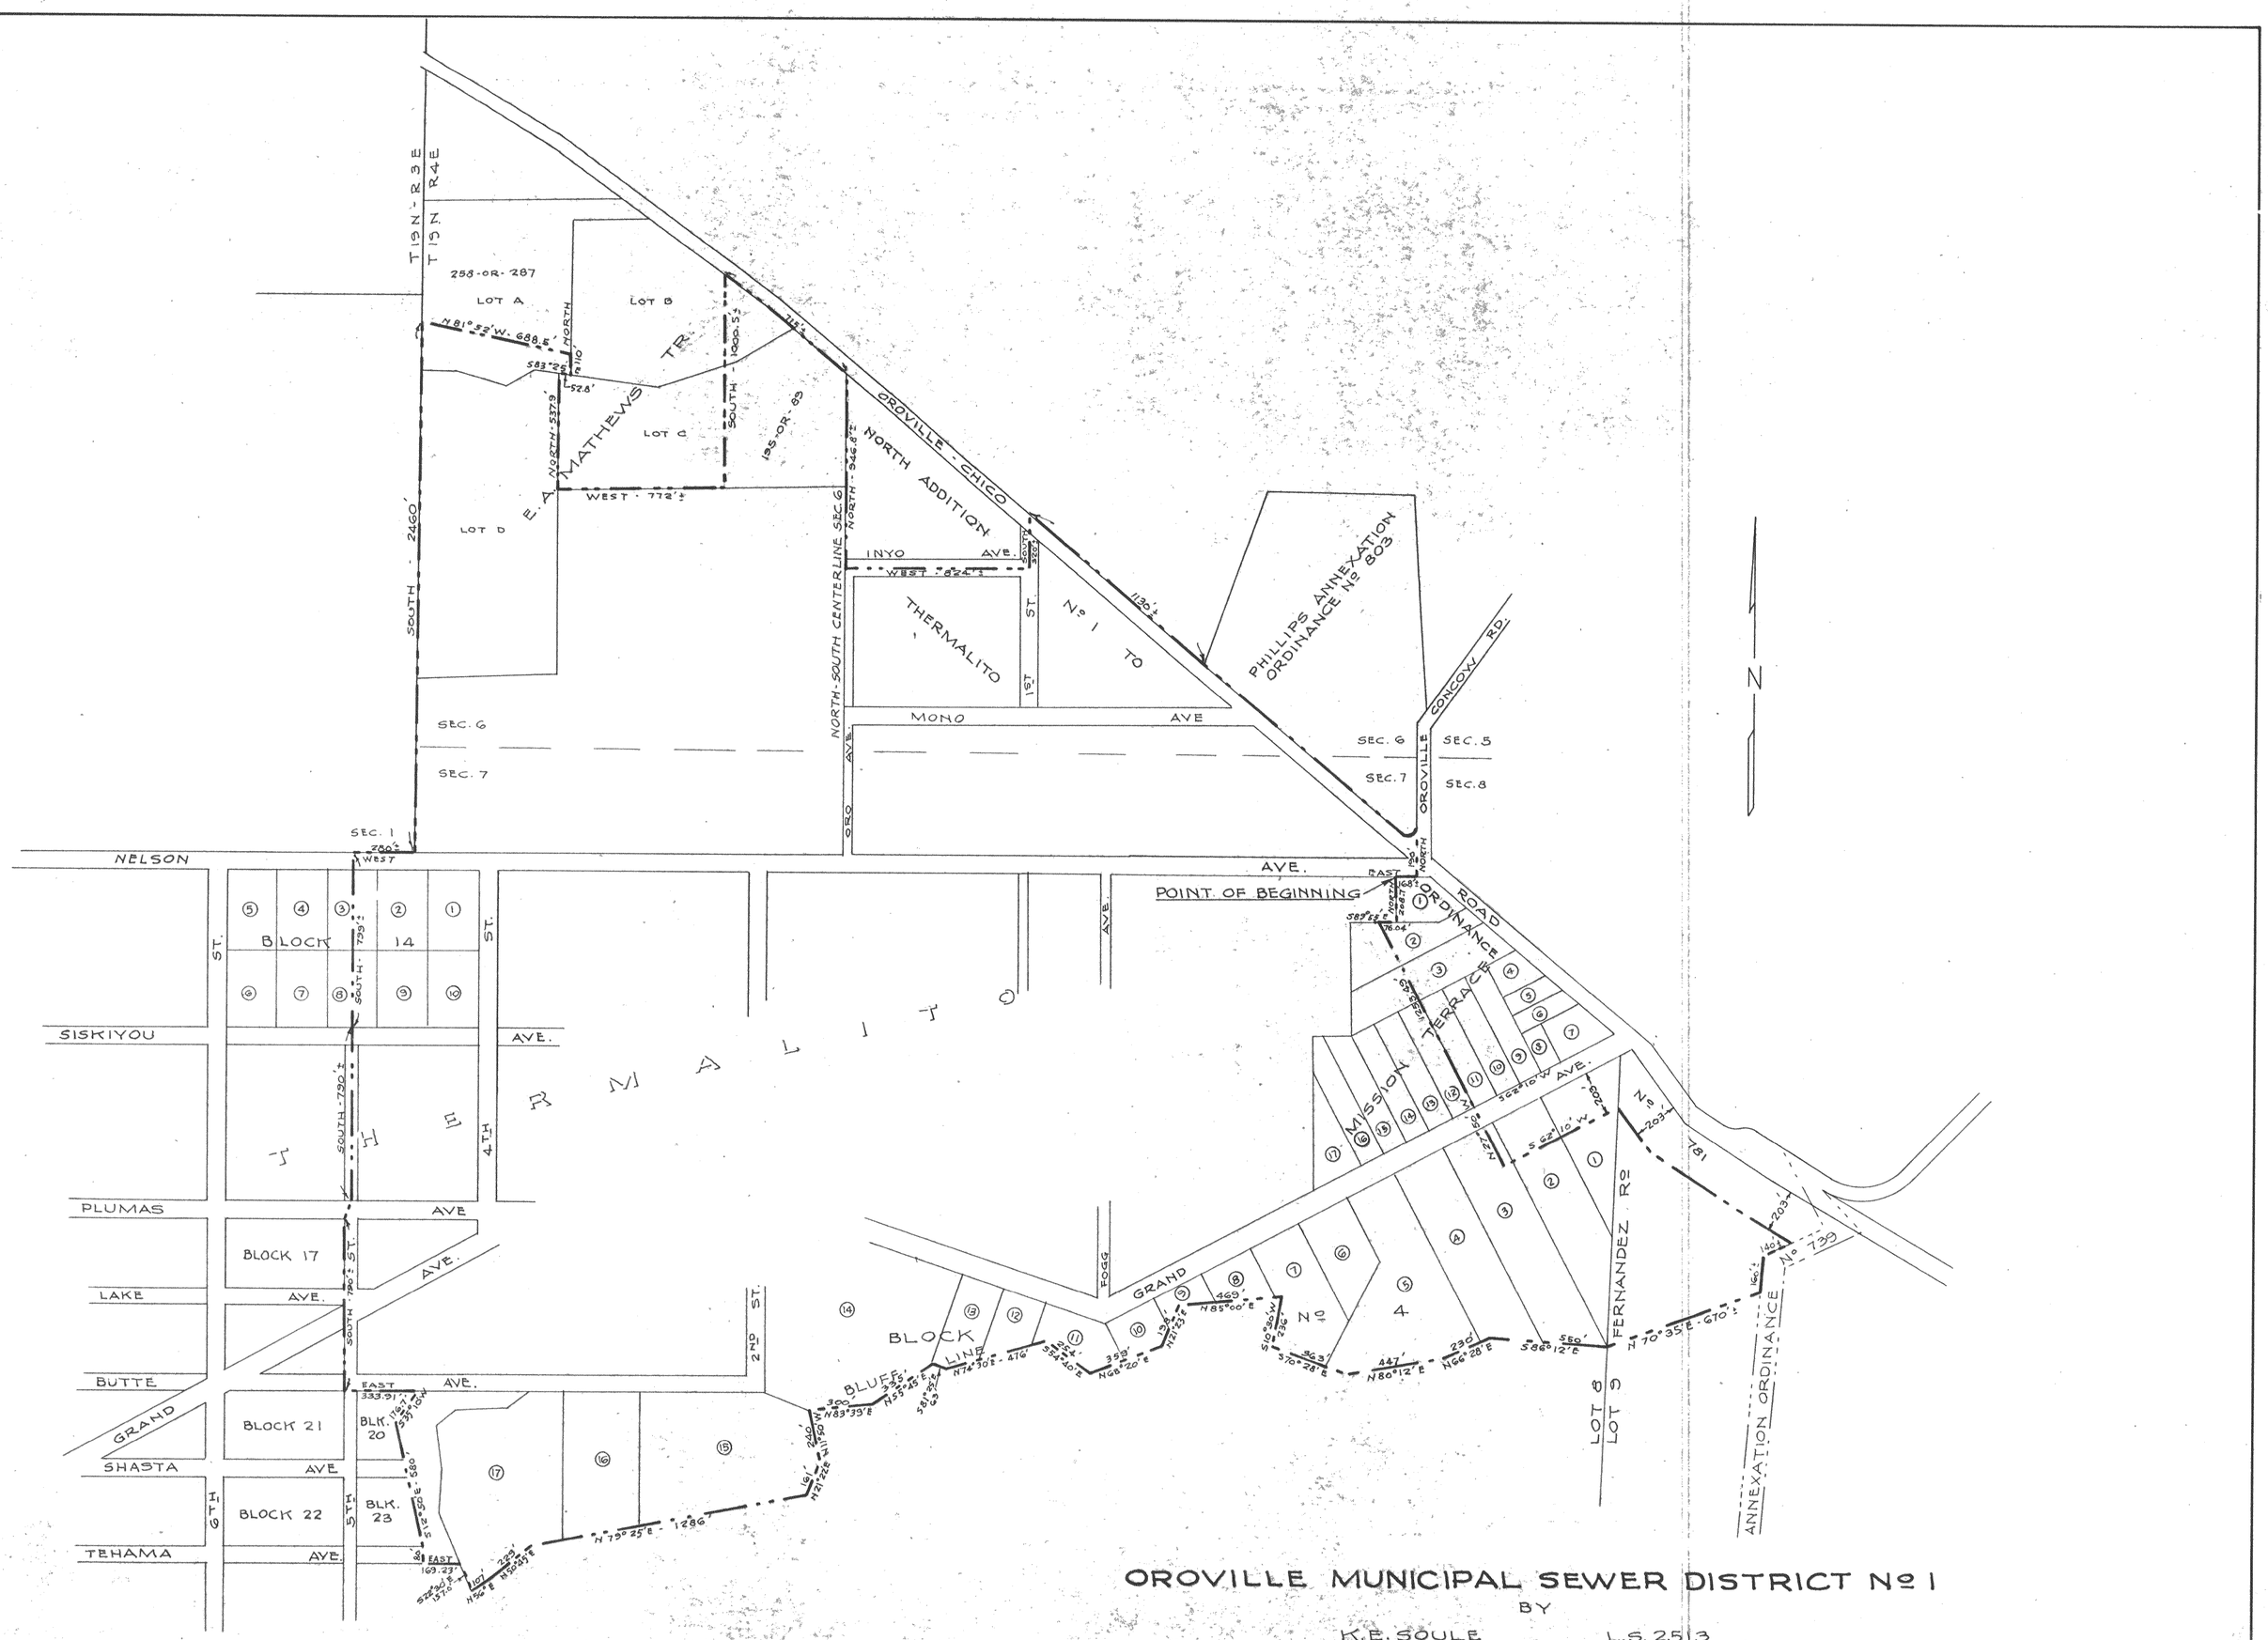

OROVILLE MUNICIPAL SEWER DISTRICT No 1

BY

K.E. SOULE
JULY 1961

L.S. 2513
SCALE 1" = 400'

SS 194