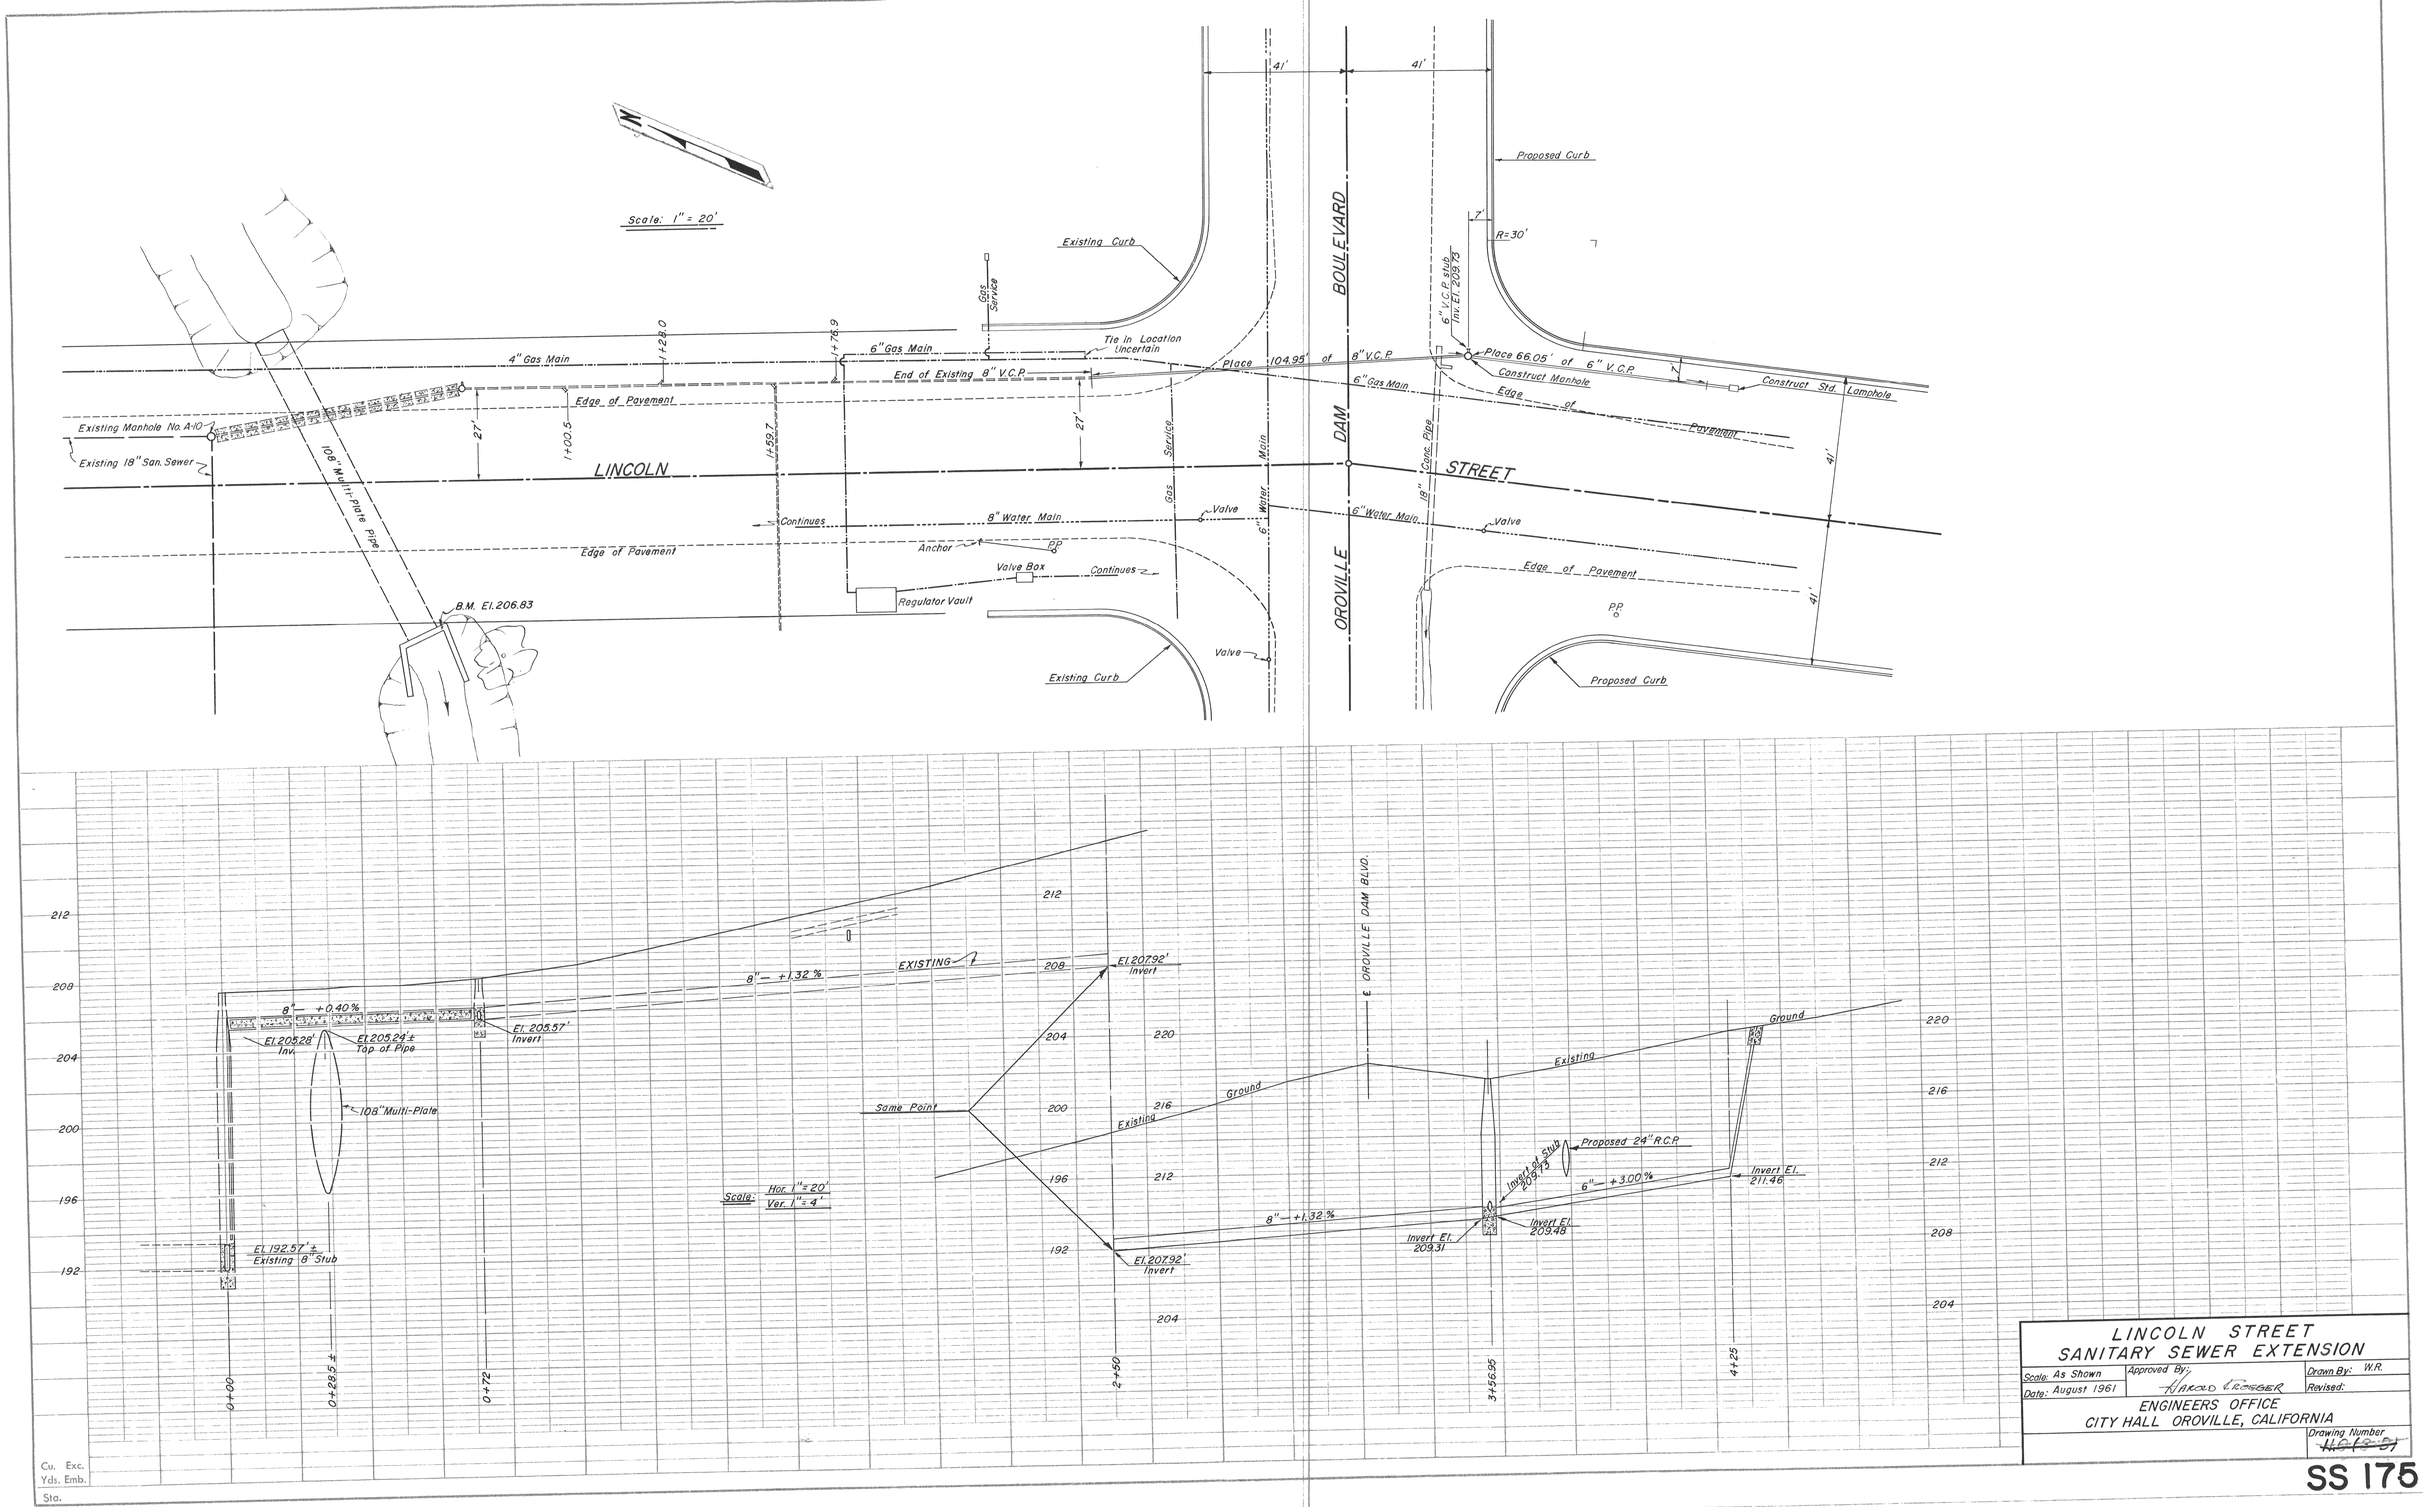

LINCOLN STREET
SANITARY SEWER EXTENSION

Scale: As Shown	Approved By: Harold Crosser	Drawn By: W.R.
Date: August 1961		Revised:

ENGINEERS OFFICE
CITY HALL OROVILLE, CALIFORNIA

Drawing Number ~~N.O. (3-51)~~

SS 175