GENERAL NOTES:

1. SEWER CONSTRUCTION TO CONFORM TO THESE PLANS AND THE CURRENT CITY OF OROVILLE STANDARDS & SPEC'S.
2. EXISTING UNDERGROUND UTILITIES AS SHOWN ON THESE PLANS WERE OBTAINED FROM SOURCES OF VARYING RELIABILITY. THE CONTRACTOR IS CAUTIONED THAT ONLY ACTUAL EXCAV. WILL REVEAL EXACT CHARACTERISTICS OF UTILITIES, THIS EXCAVATION SHOULD BE COORDINATED WITH THE RESPECTED UTILITY.
3. ON NORTH SIDE OF S.S. LINE, IN AREA OF DRAINAGE SWALE, PROPOSED FUTURE 4"ø SERVICE LINES TO BE CONSTRUCTED WITHIN THE DRIVEWAY FILL SECTION

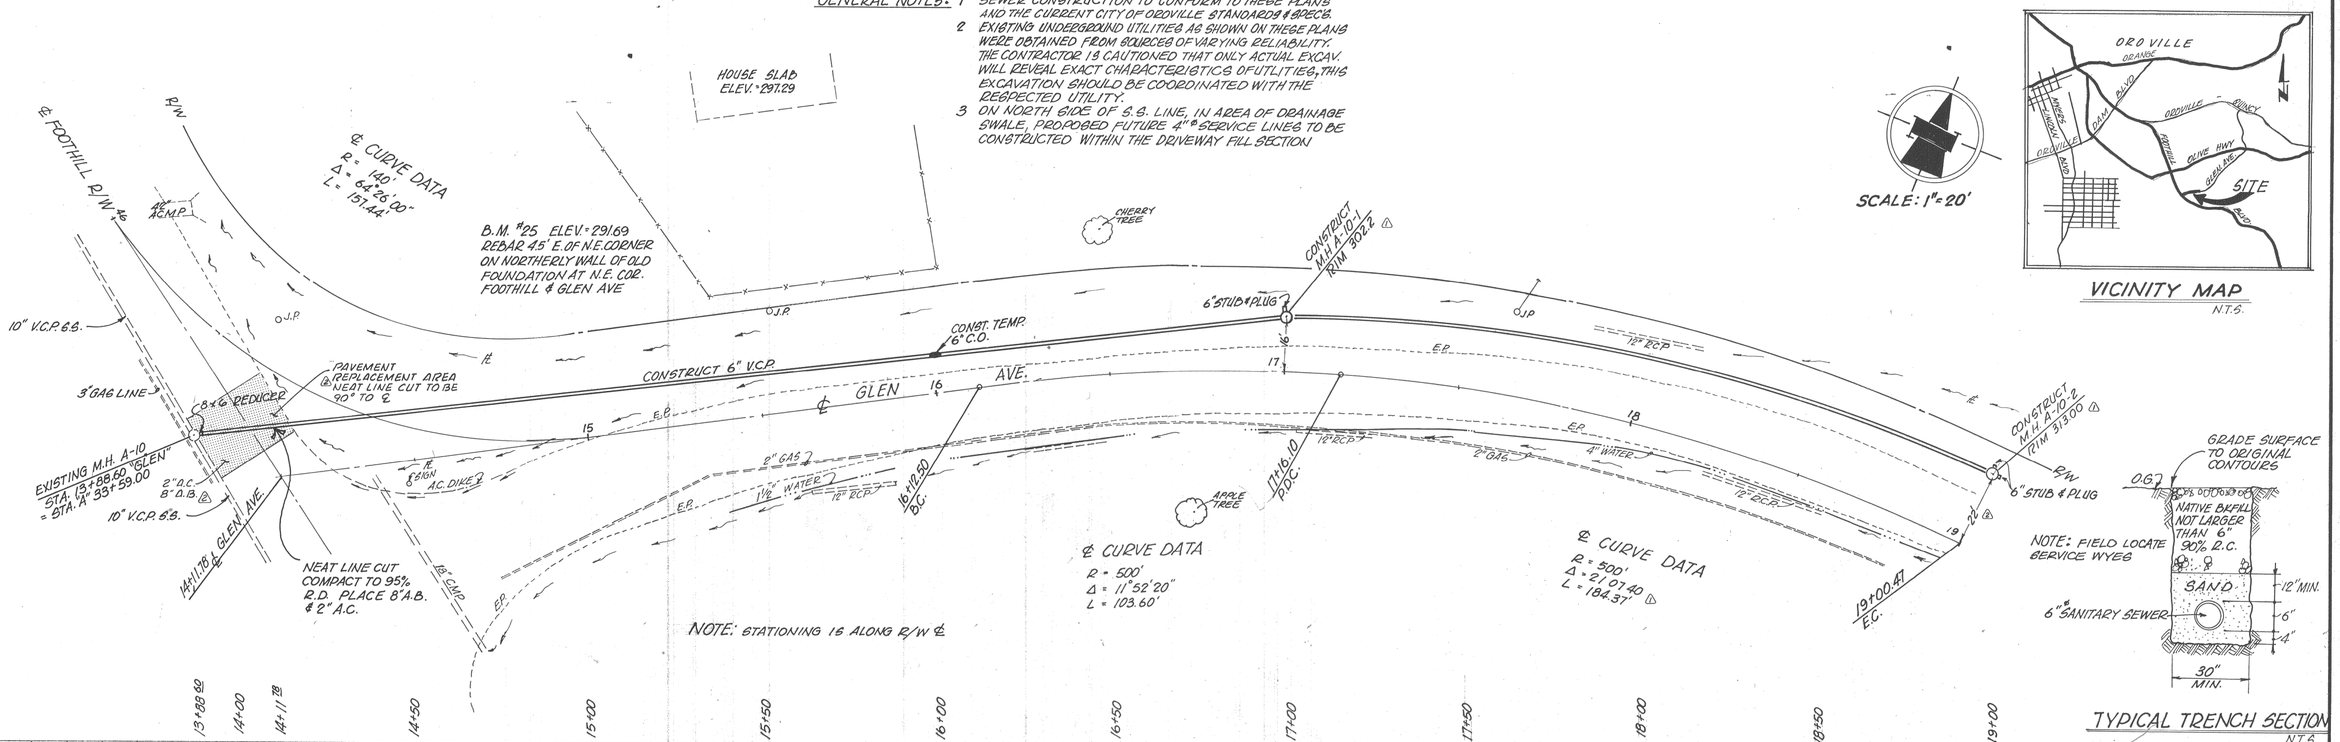

SCALE: 1"=20'

VICINITY MAP
N.T.S.

NOTE: FIELD LOCATE SERVICE WYES

TYPICAL TRENCH SECTION
N.T.S.

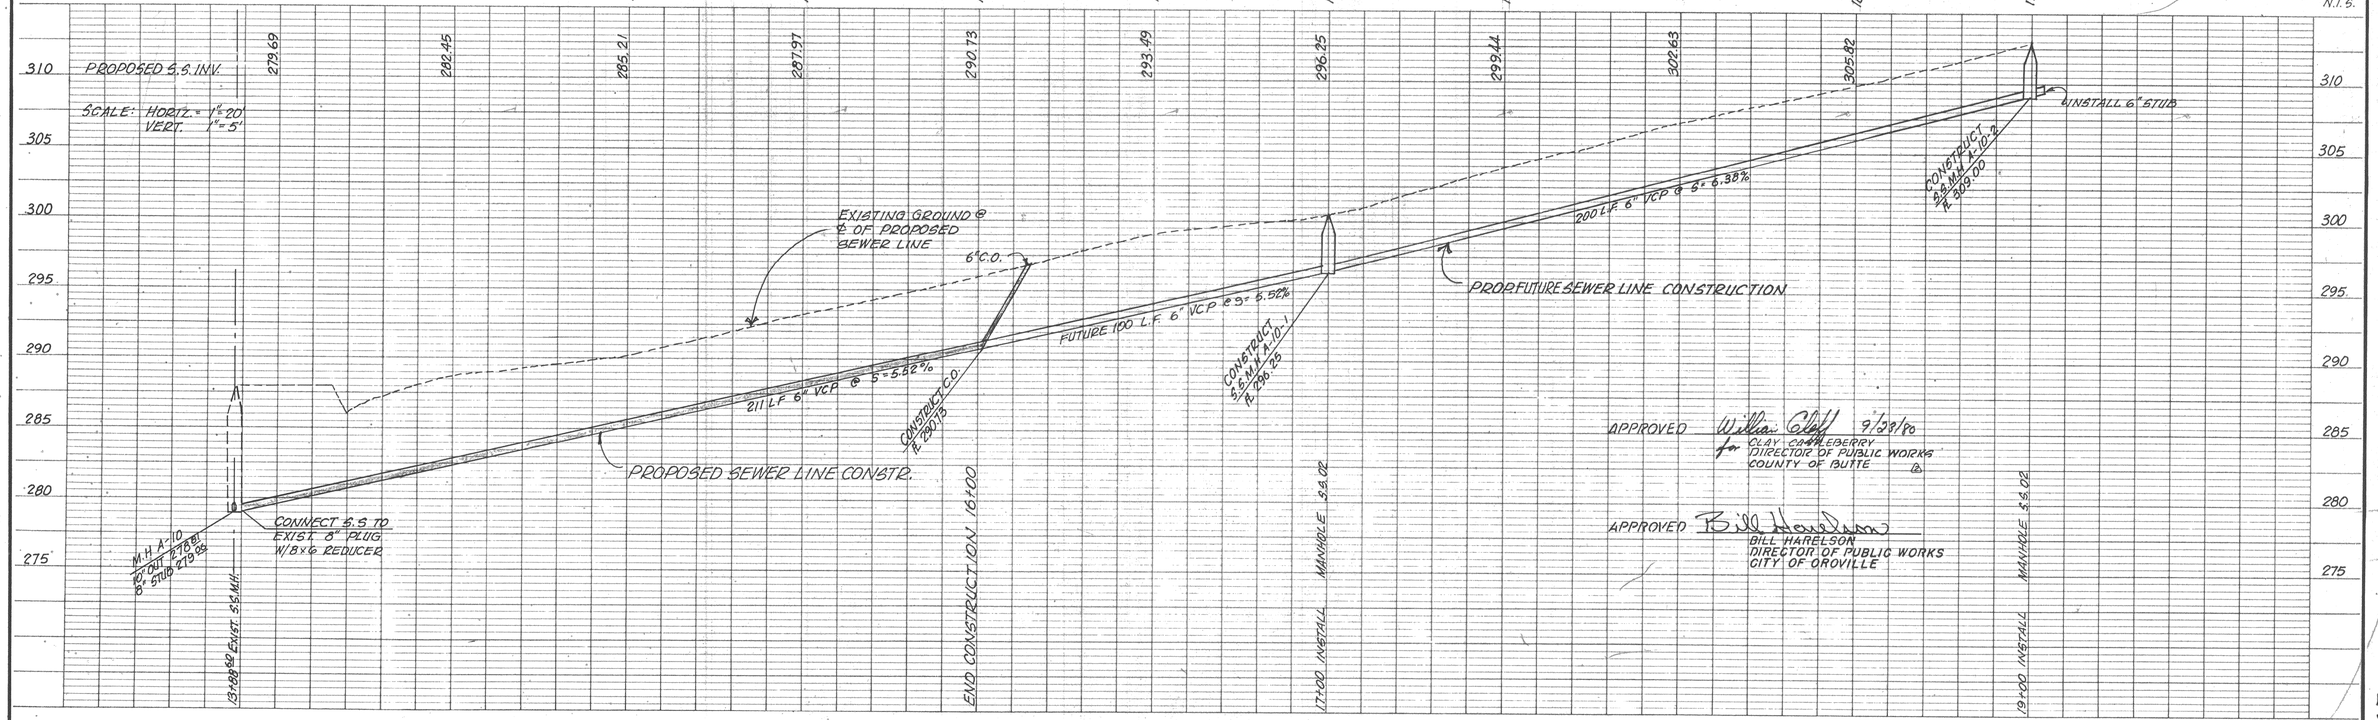

APPROVED Willa Cleff 9/28/80
for CLAY CRAWLEBERRY
DIRECTOR OF PUBLIC WORKS
COUNTY OF BUTTE

APPROVED Bill Harelson
BILL HARELSON
DIRECTOR OF PUBLIC WORKS
CITY OF OROVILLE

DATE	NO	REVISION	BY	APP'D
9-8-80	1	M.H. RIM ELEVATIONS & ℄ CURVE Δ	RAG	K.L
9-11-80	2	PVMT. REPLACEMENT, M.H. LOCATION, COUNTY APPD.	RAG	K.L

FIELD BOOK
ELEVATION DATUM
DRAWN
DESIGNED
CHECKED
SCALE

REGISTERED PROFESSIONAL ENGINEER KENNETH L. LENHARDT No. C29387 STATE OF CALIFORNIA

APPROVED 10-15-80 DATE

GEDDIS DRISCOLL AND ASSOCIATES
ENGINEERING SURVEYING PLANNING
463 ORO DAM BLVD. SU. M
OROVILLE, CALIF. 95965
(916) 533-2068

GLEN AVE. SEWER EXTENSION
FOR
CITY OF OROVILLE

SHEET 1 OF 1 SHEETS
JOB NO 80-094

FILE E-1667

SS 289