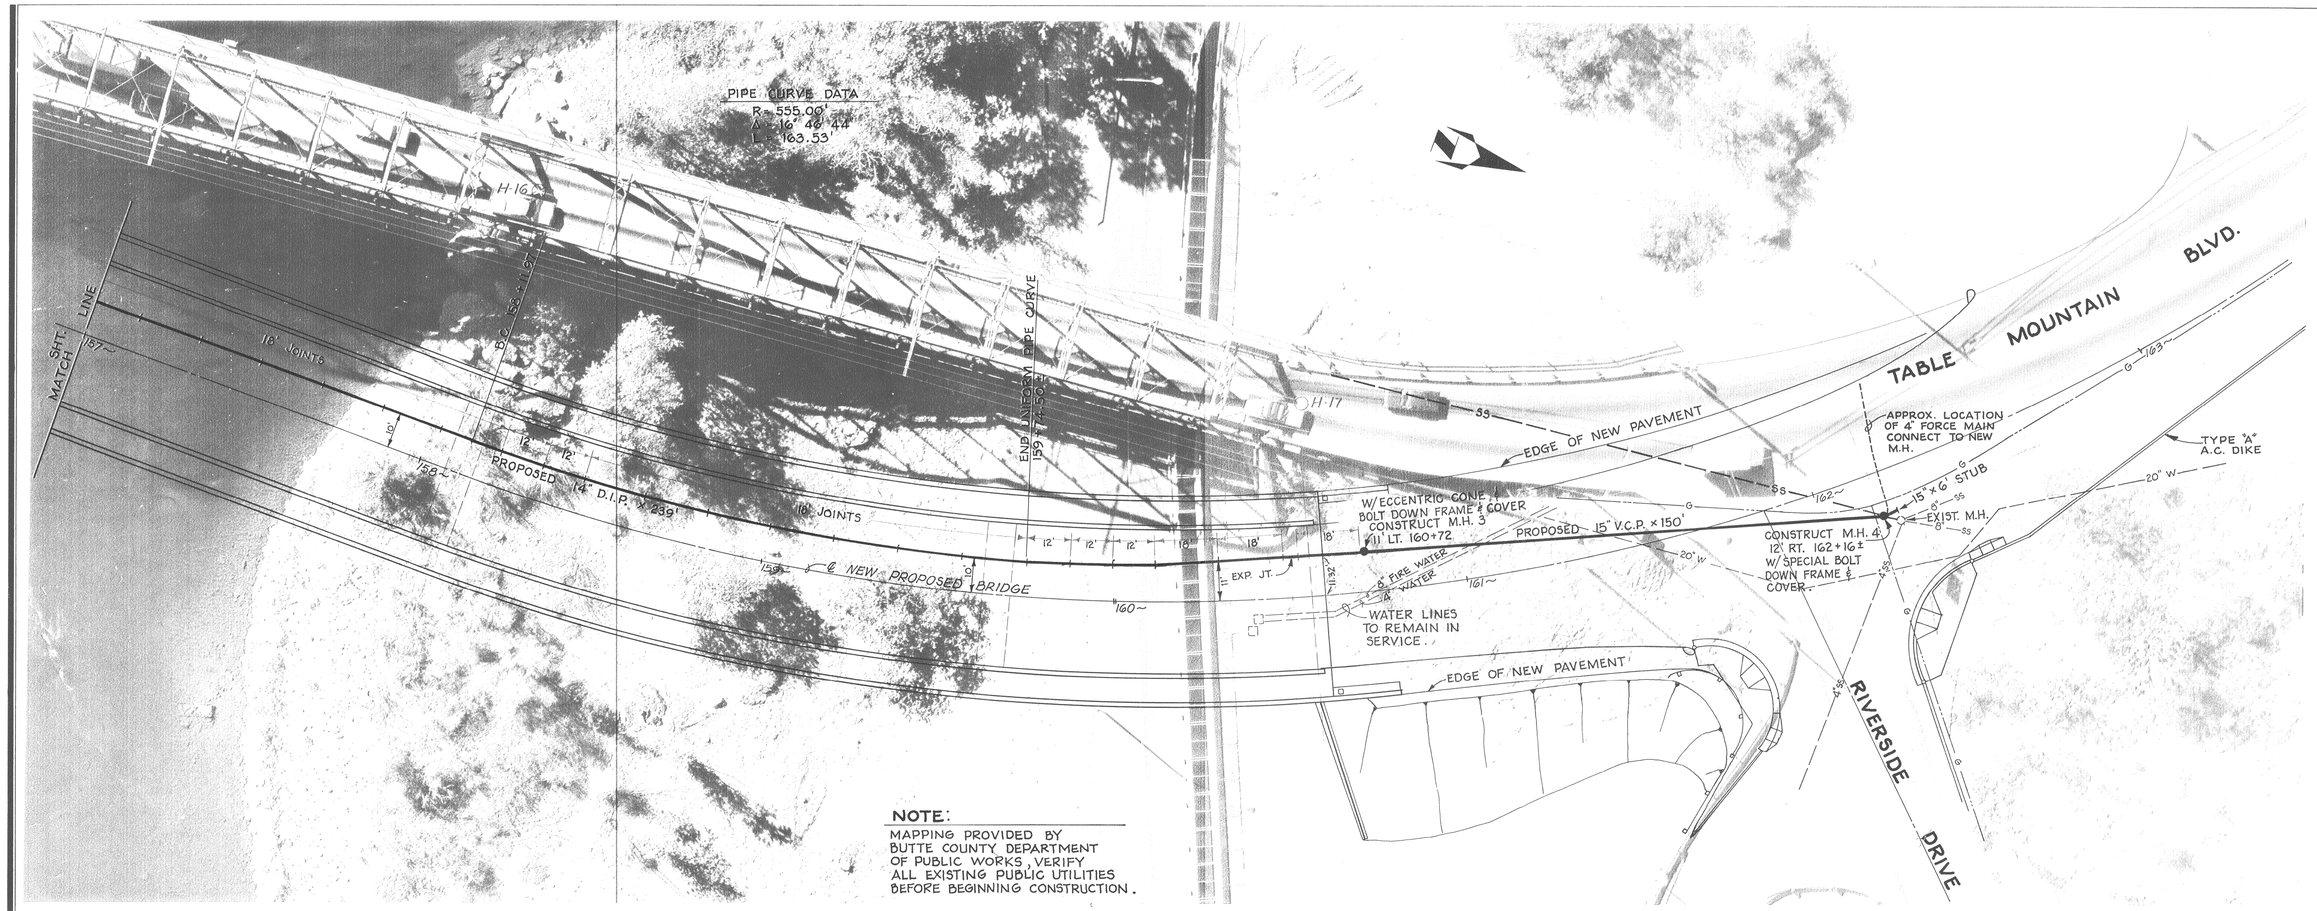

SCALE
HORIZ: 1" = 20'
VERT: 1" = 10'

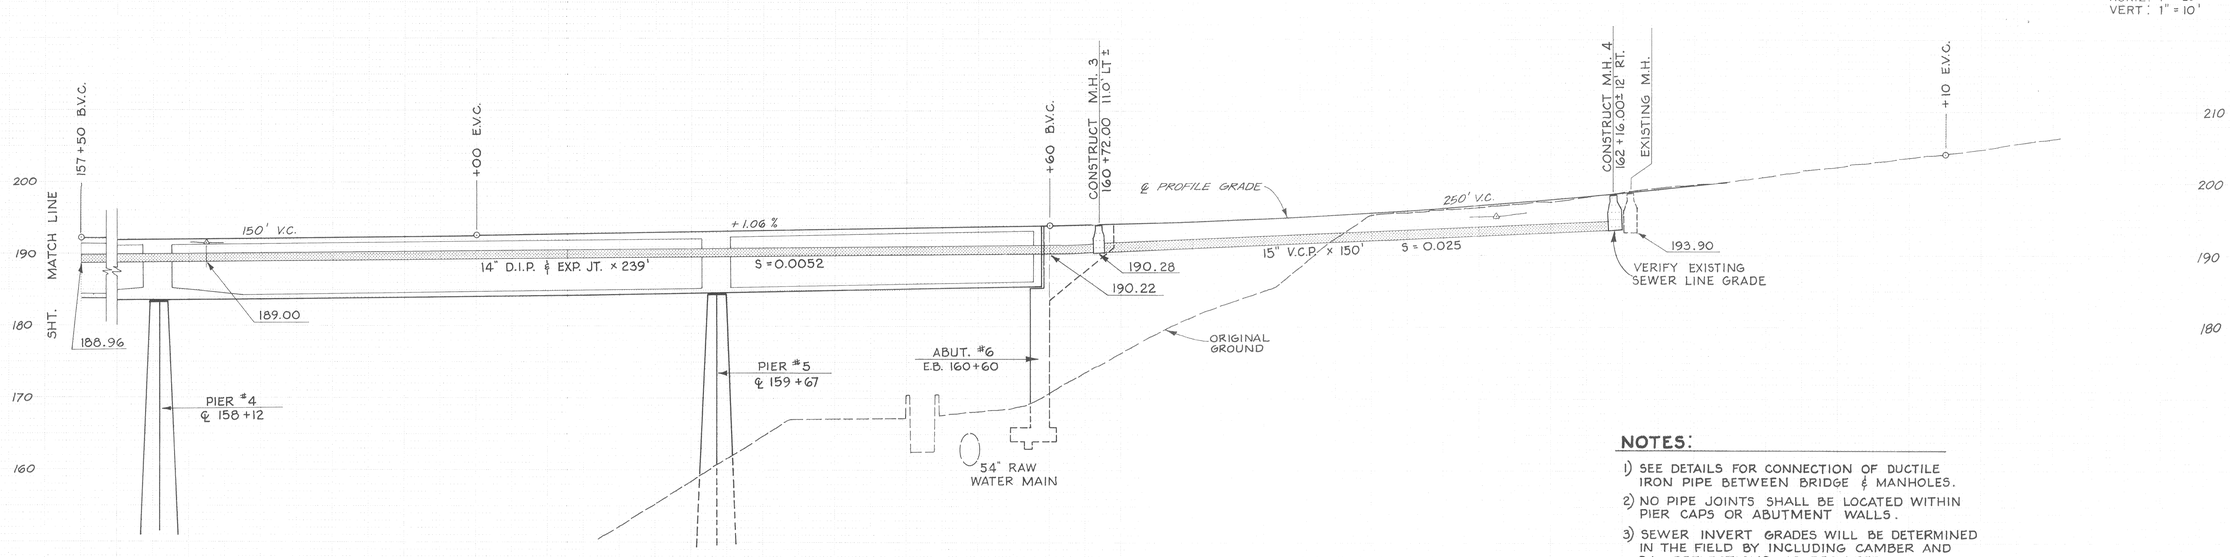

NOTE:
THESE PLANS ARE TO BE WORKED IN CONJUNCTION WITH THE BUTTE CO. DEPT. OF PUBLIC WORKS PLANS, PROFILES & CONSTRUCTION DOCUMENTS.

NOTES:
1) SEE DETAILS FOR CONNECTION OF DUCTILE IRON PIPE BETWEEN BRIDGE & MANHOLES.
2) NO PIPE JOINTS SHALL BE LOCATED WITHIN PIER CAPS OR ABUTMENT WALLS.
3) SEWER INVERT GRADES WILL BE DETERMINED IN THE FIELD BY INCLUDING CAMBER AND D.L. DEFLECTIONS AS REQUIRED.

COOK ASSOCIATES
ENGINEERING CONSULTANTS
2060 PARK AVENUE, OROVILLE, CALIFORNIA 95965

TABLE MOUNTAIN BOULEVARD BRIDGE
CO. PROJECT No. 28491-76-1
SEWER PLAN & PROFILE

REGISTERED PROFESSIONAL ENGINEER
Daniel James Cook
No. 13062
Civil Engineer
STATE OF CALIFORNIA

REVISION	DATE

D. KIMBRELL 6-80
DRAWN DATE
APPROVED DATE
FILE NO.
SHEET NO. 3 OF 6 SHTS
JOB NO. 78460

SS-288