PLANS FOR CONSTRUCTION OF

THE PROPOSED SEWER LINE for the TABLE MOUNTAIN BLVD. BRIDGE

FOR THE CITY OF OROVILLE

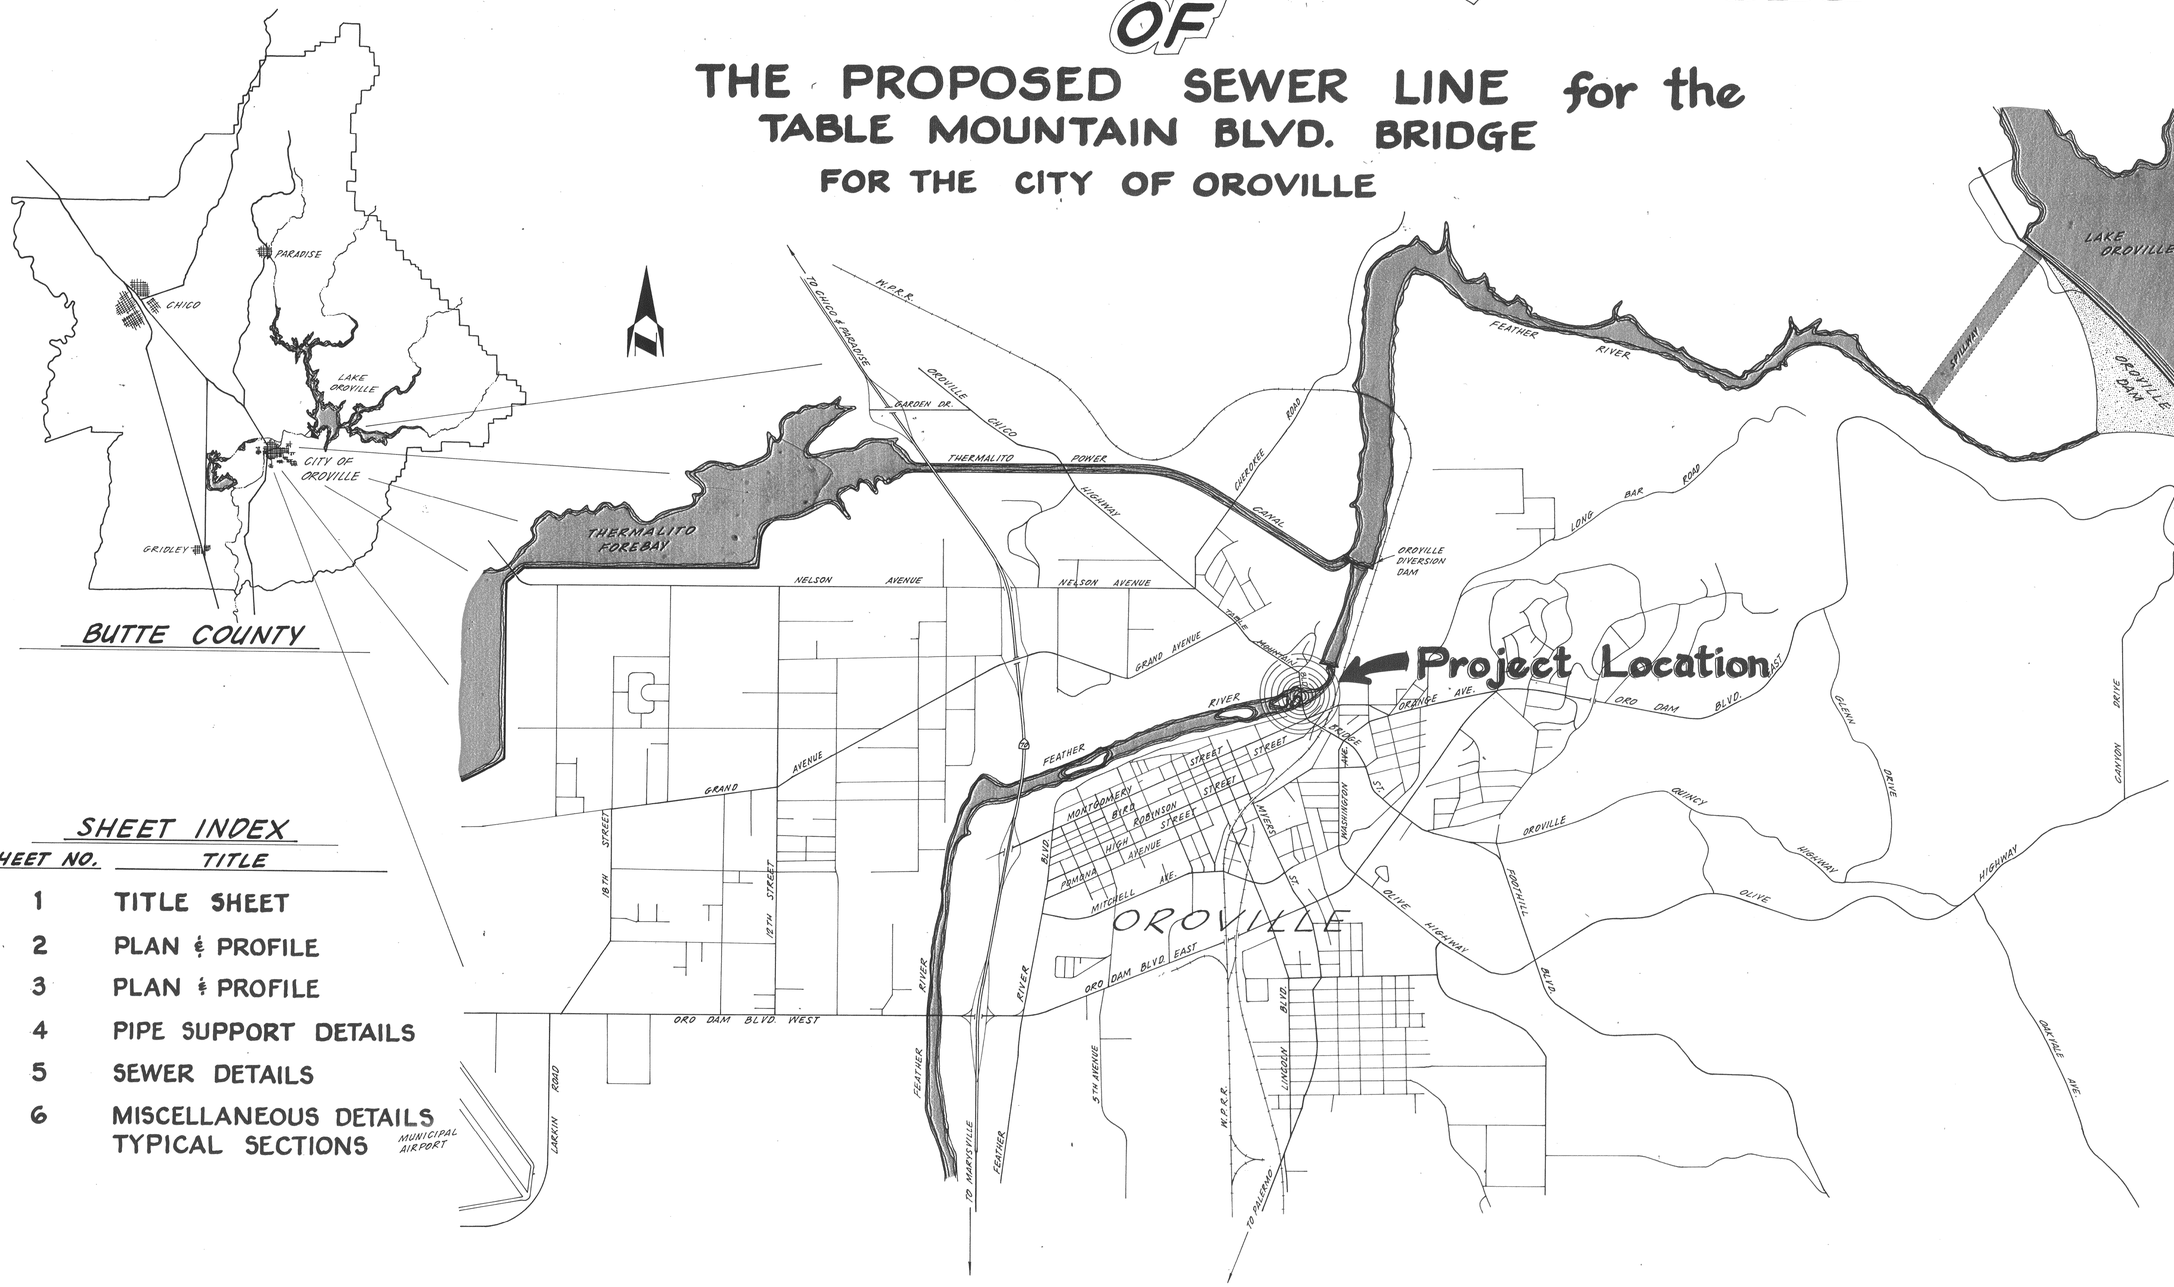

SHEET INDEX

SHEET NO.	TITLE
1	TITLE SHEET
2	PLAN & PROFILE
3	PLAN & PROFILE
4	PIPE SUPPORT DETAILS
5	SEWER DETAILS
6	MISCELLANEOUS DETAILS TYPICAL SECTIONS

COOK ASSOCIATES
ENGINEERING CONSULTANTS
2060 PARK AVENUE, OROVILLE, CALIFORNIA 95965

TITLE SHEET-LOCATION MAP

SUBMITTED BY:

REGISTERED PROFESSIONAL ENGINEER Daniel James Cook No. 13062 Civil Engineer STATE OF CALIFORNIA

Dan J. Cook

DAN J. COOK R.C.E. 13062

APPROVALS

APPROVED FOR CONSTRUCTION 4 August, 1980.

Clayton W. D'Arcy
MAYOR
CLAYTON W. D'ARCY

David Jinkens
CITY ADMINISTRATOR
DAVID JINKENS

William S. Harelson
DIRECTOR OF PUBLIC WORKS
WILLIAM S. HARELSON

REVISION	DATE

S. JACKSON II
DRAWN DATE

APPROVED DATE

FILE NO.

SHEET NO. 1 OF 6 SHTS

JOB NO. 78460

SS-288