SCALE: HORZ. - 1" = 40' VERT. - 1" = 4'

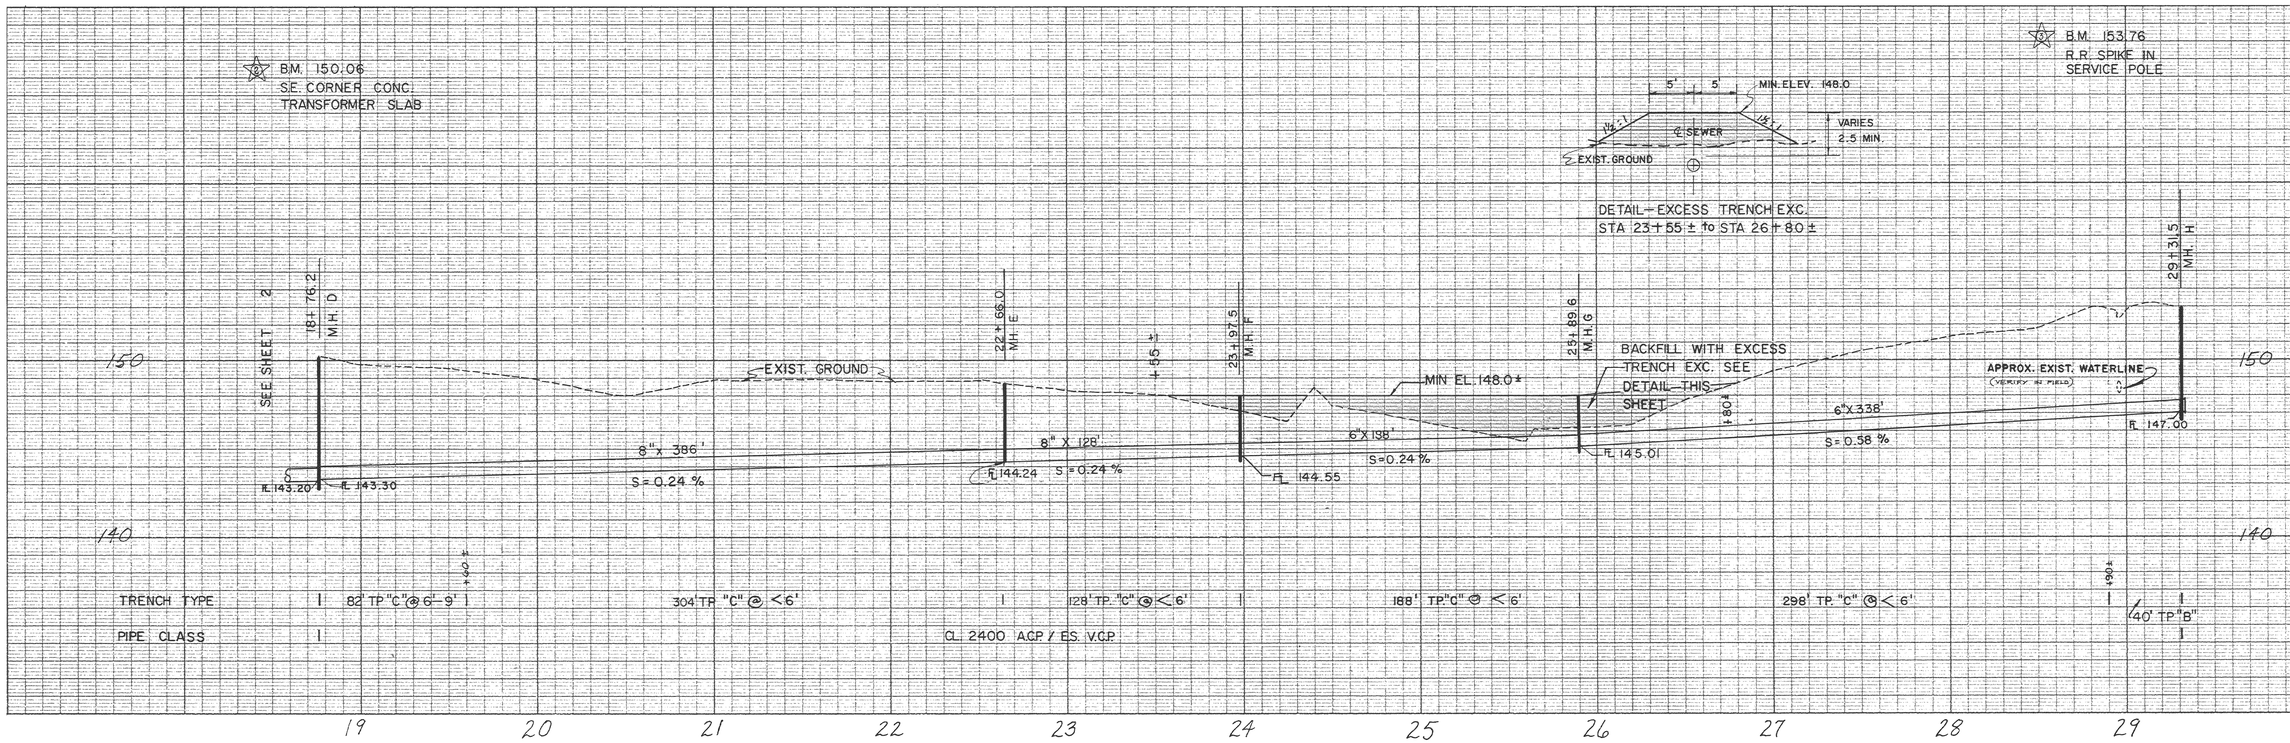

COOK ASSOCIATES
ENGINEERING CONSULTANTS
2060 PARK AVENUE, OROVILLE, CALIFORNIA 95965

CITY OF OROVILLE
5th AVE. SEWER EXTENSION
PLAN & PROFILE

REGISTERED PROFESSIONAL ENGINEER
Daniel James Cook
No. 13062
11-21-77
Civil Engineer
STATE OF CALIFORNIA

REVISION	DATE

DRAWN 11-77
DATE
D.J.C. 11-77
APPROVED DATE
FILE NO.
SHEET NO. 3 OF 3 SHTS
JOB NO. 77458

SS-282 C