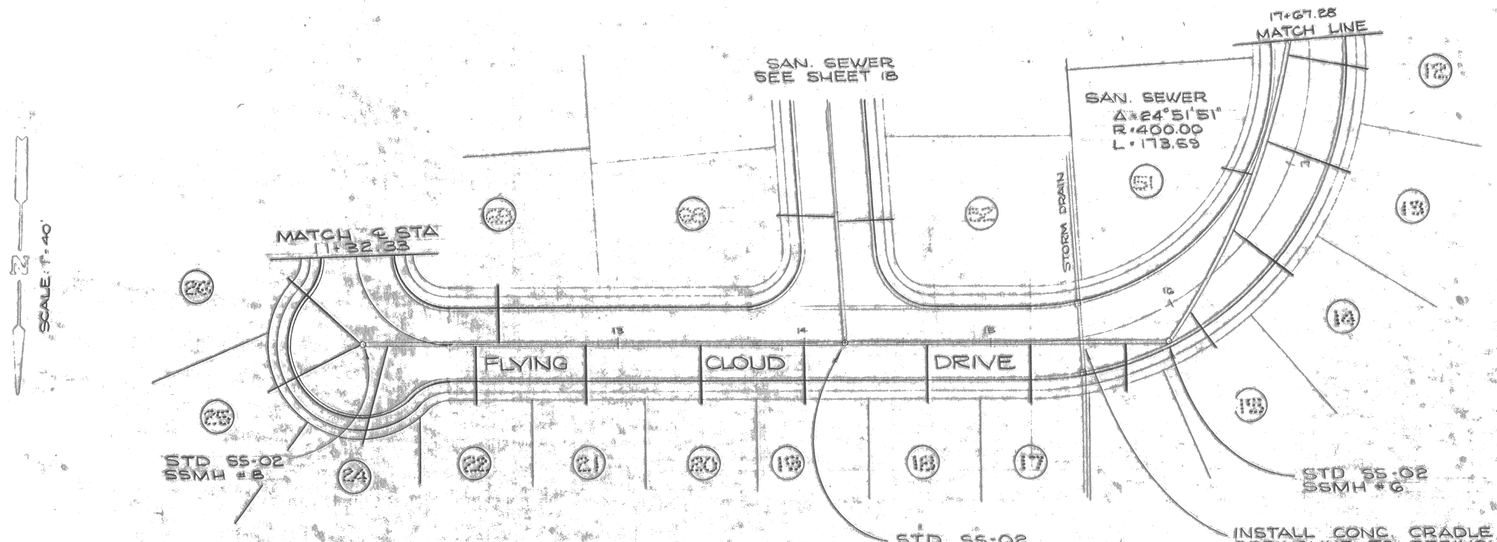

NOTES

1. ALL CONSTRUCTION SHALL CONFORM TO CITY OF OROVILLE STANDARDS AND SPECIFICATIONS.

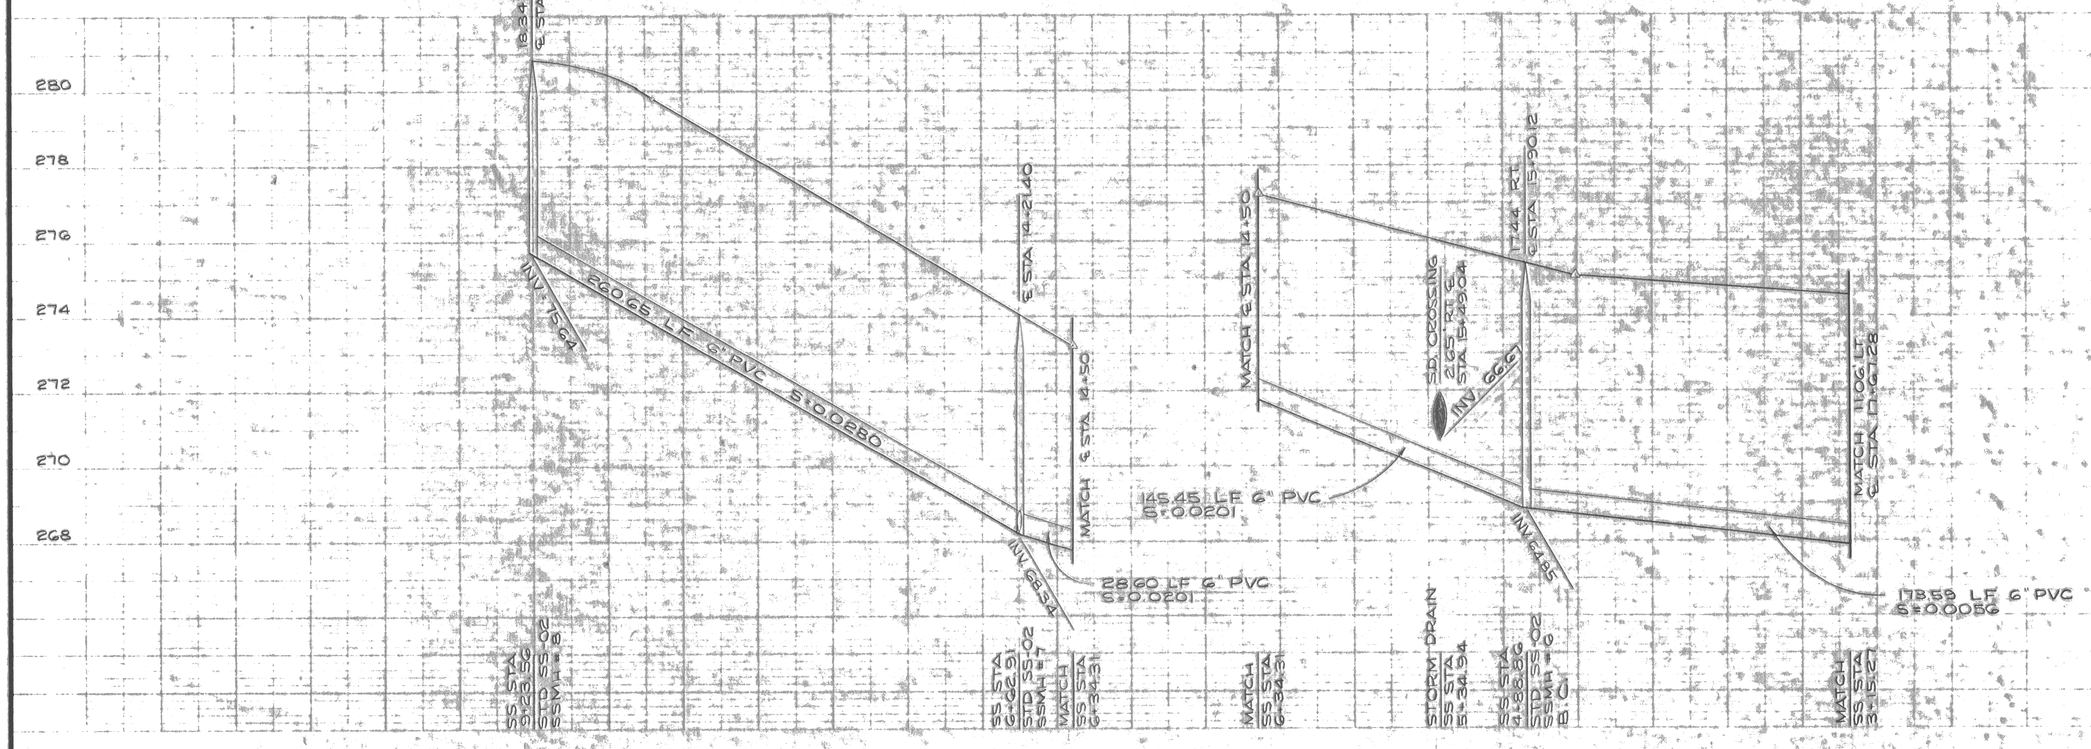

REGISTERED PROFESSIONAL ENGINEER
JOSEPH E. ANDERSON, JR.
No. 18151
CIVIL
STATE OF CALIFORNIA

Designed BD	Approved J. E. Anderson	SANITARY SEWER	Rolls, Anderson & Rolls CIVIL ENGINEERS 985 FIR STREET • CHICO, CALIFORNIA 95926 • TELEPHONE 916 342-8319	CLIPPER SHIP ESTATES IMPROVEMENT PLANS	Drawing No. 15 OF 20
Drawn BD, W.H.	Date AUGUST 1977				Job No. 76137
Checked E.A.					

SS-278.3.6