SAN. SEWER STATIONING
0+00 NORTH = 10+00 SOUTH
@ STA. 20+81.68

SCALE: 1" = 40'

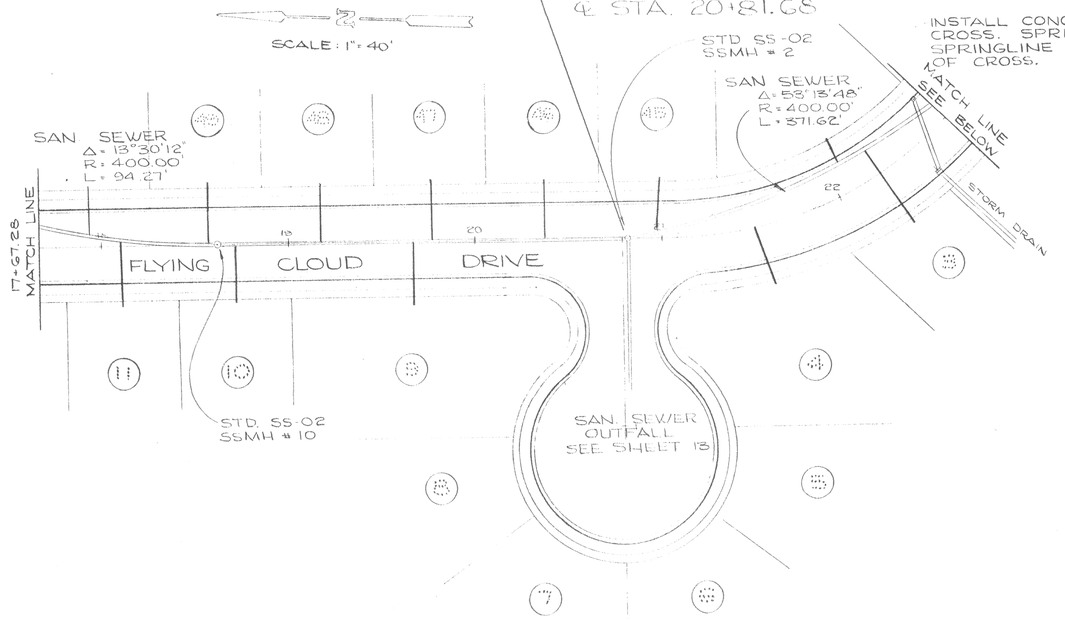

SCALE: 1" = 40'

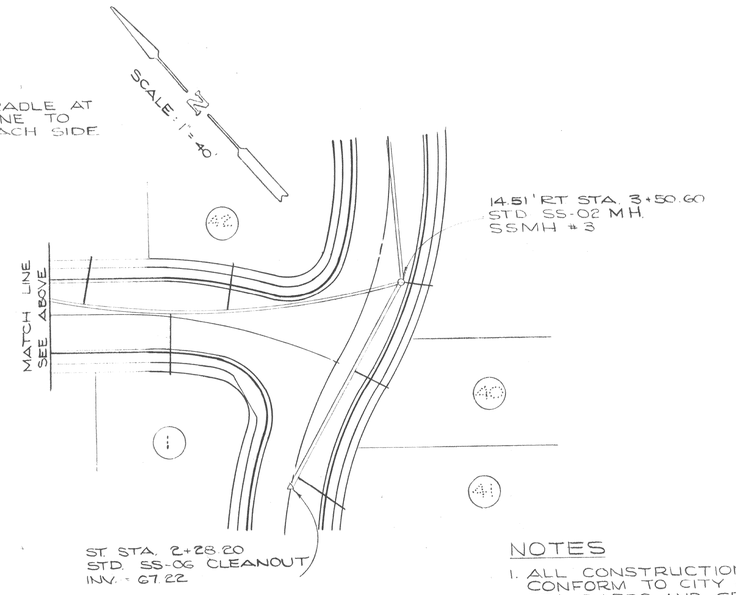

NOTES

1. ALL CONSTRUCTION SHALL CONFORM TO CITY OF OROVILLE STANDARDS AND SPECIFICATIONS.

PROPOSED ℄ PROFILE

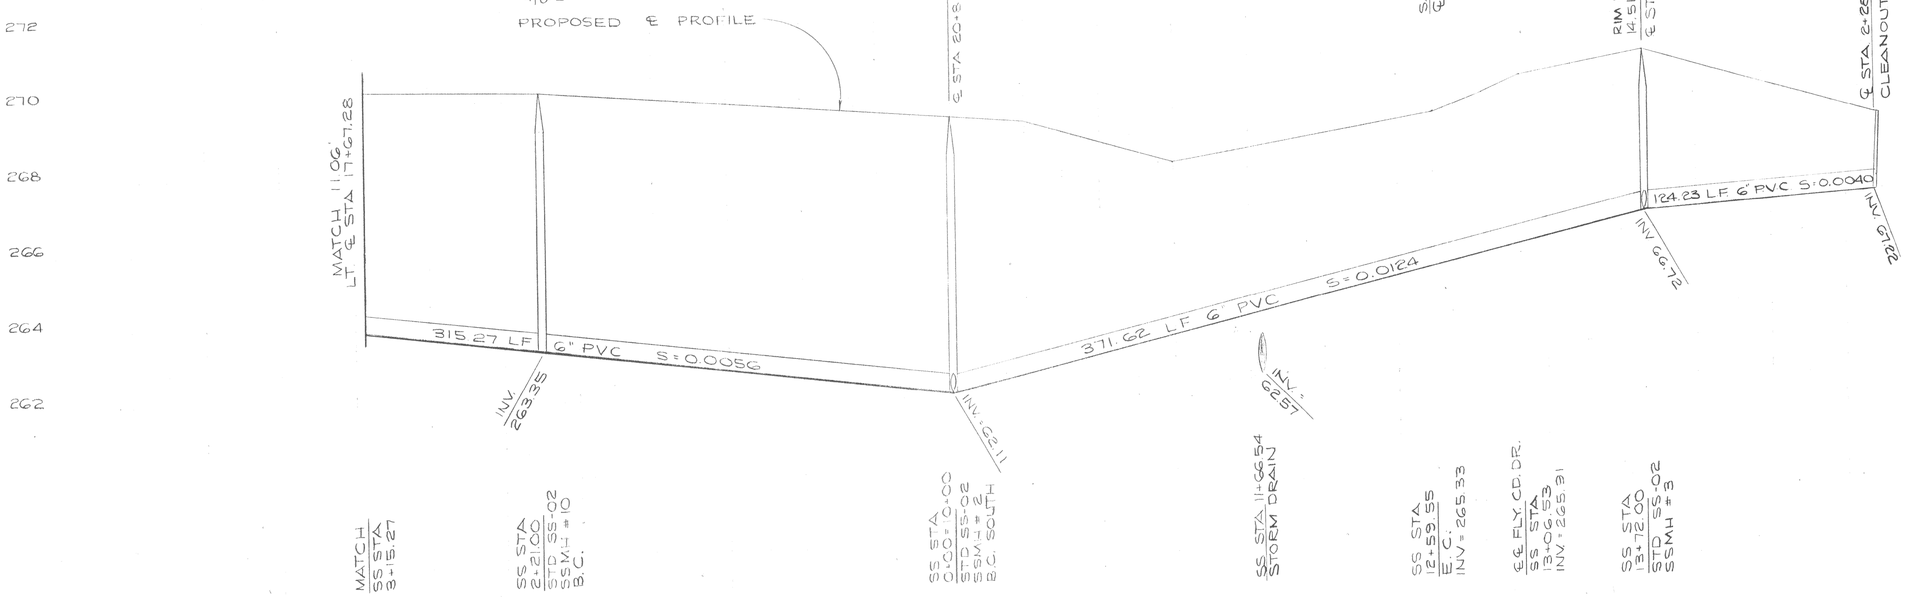

SCALE: 1" = 40' HORIZ.
1" = 2' VERT.

Designed BD	Approved J E Anderson	SANITARY SEWER	Rolls, Anderson & Rolls CIVIL ENGINEERS 961 FIR STREET • OROVILLE, CALIFORNIA 95965 • TELEPHONE 916/532-8316	CLIPPER SHIP ESTATES IMPROVEMENT PLANS	Sheet No. 14 OF 20
Drawn BD, W/H	Date AUGUST, 1977				Job No. 76137
Checked EA					