NOTES

1. ALL CONSTRUCTION SHALL CONFORM TO CITY OF OROVILLE STANDARDS AND SPECIFICATIONS.
2. CONTRACTOR TO VERIFY EXIST. INVERTS
3. CONTRACTOR MAY SUBSTITUTE CL. 1500 TYPE II A.C.P. STORM DRAIN PIPE IN LIEU OF C-118 CONC. PIPE
4. CONCRETE PIPE TO HAVE MORTAR JOINTS.

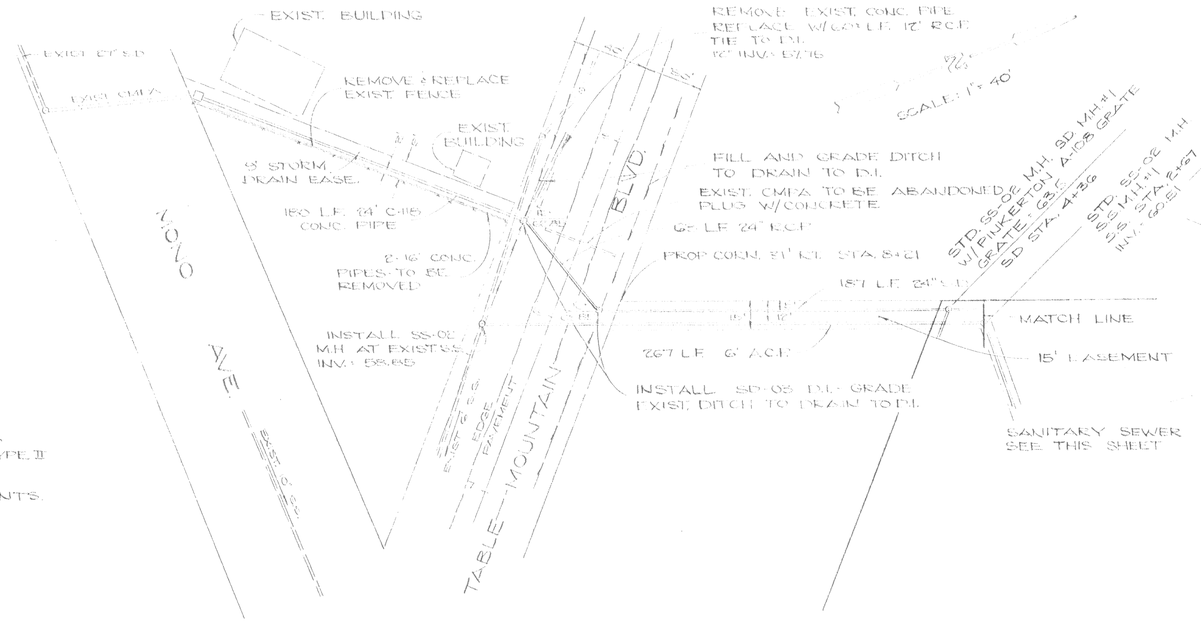

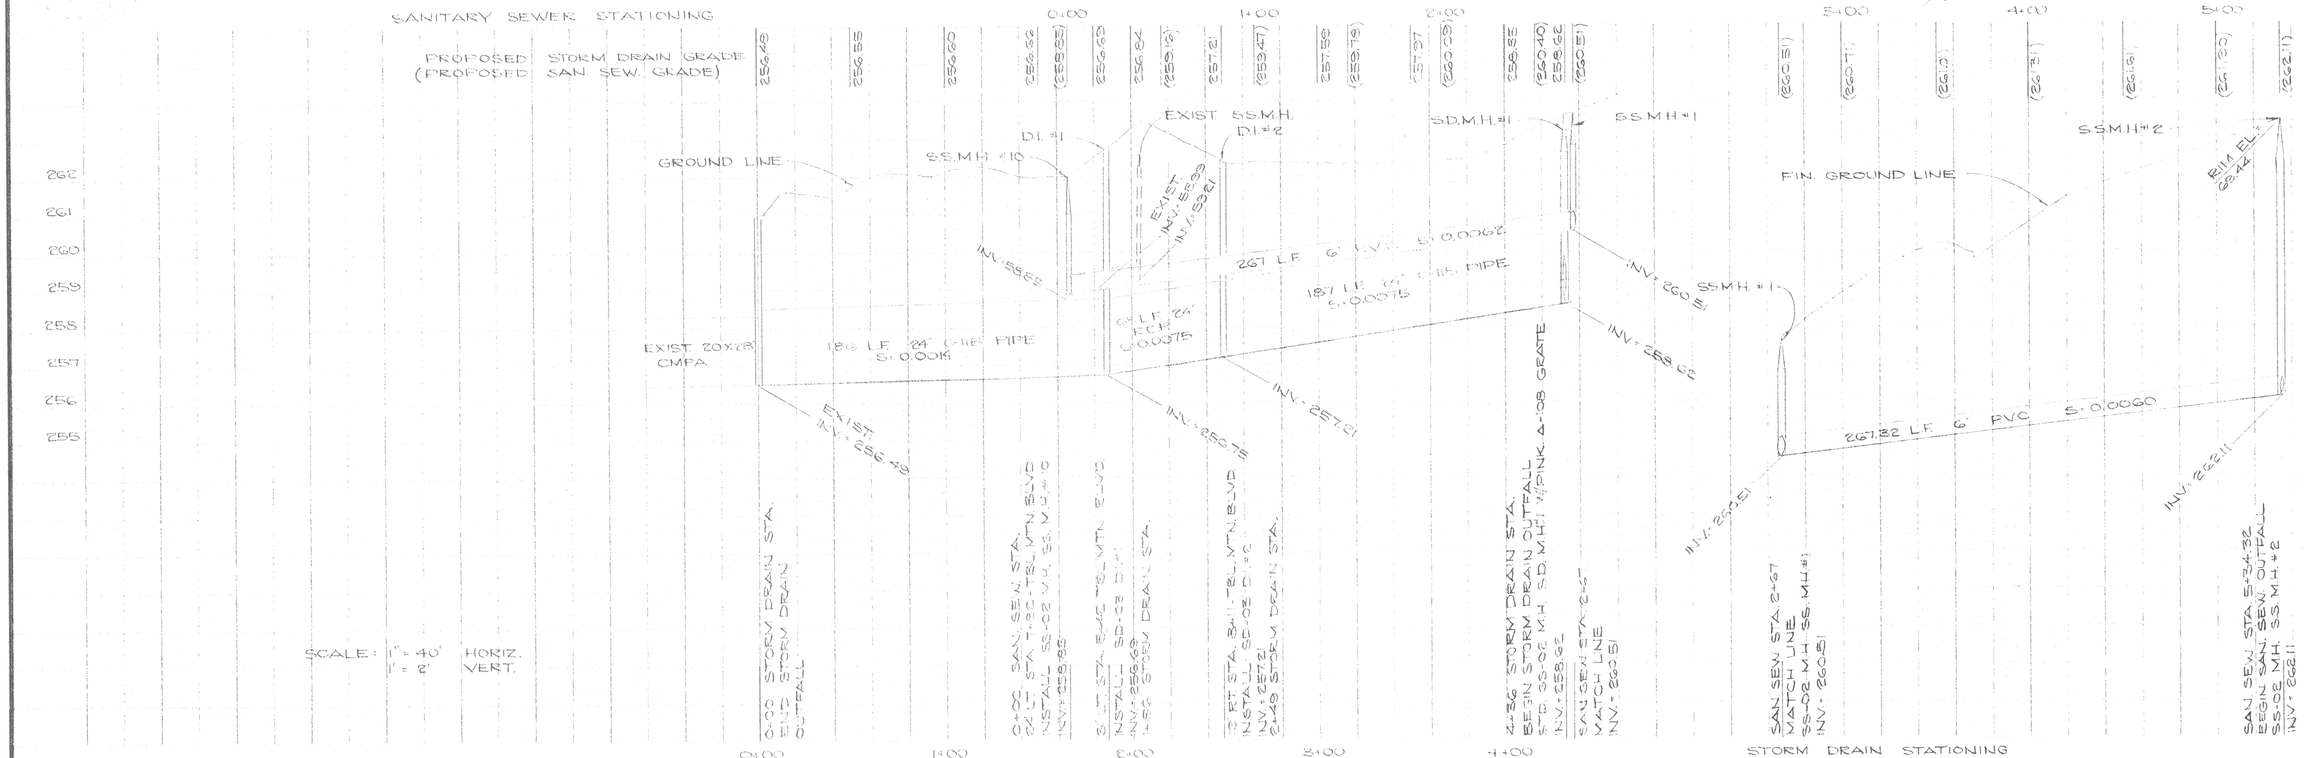

Designed BD Drawn BD Checked E.A.	Approved J.E. Anderson Date AUGUST, 1977	SEWER & STORM DRAIN OUTFALL LINES	Rolls, Anderson & Rolls CIVIL ENGINEERS 964 5TH STREET • CHICO, CALIFORNIA 95928 • TELEPHONE 916 342 8319	CLIPPER SHIP ESTATES IMPROVEMENT PLANS	Drawing No. 13 OF 20 Job No. 76137

ELLIS