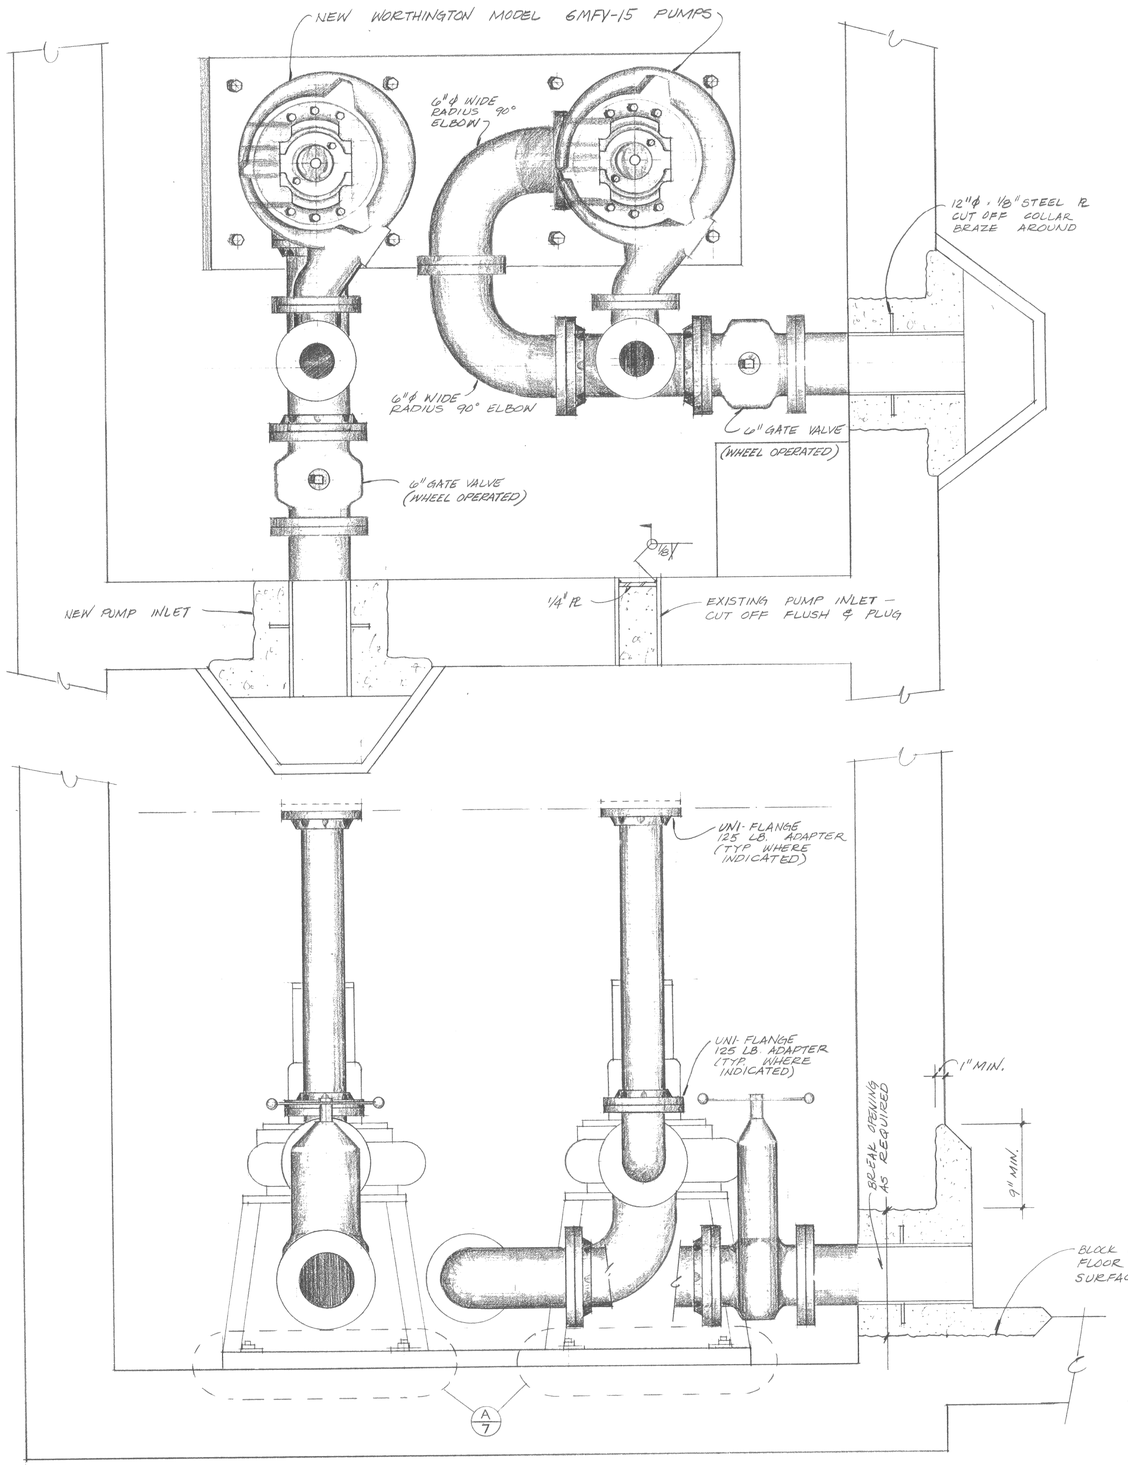

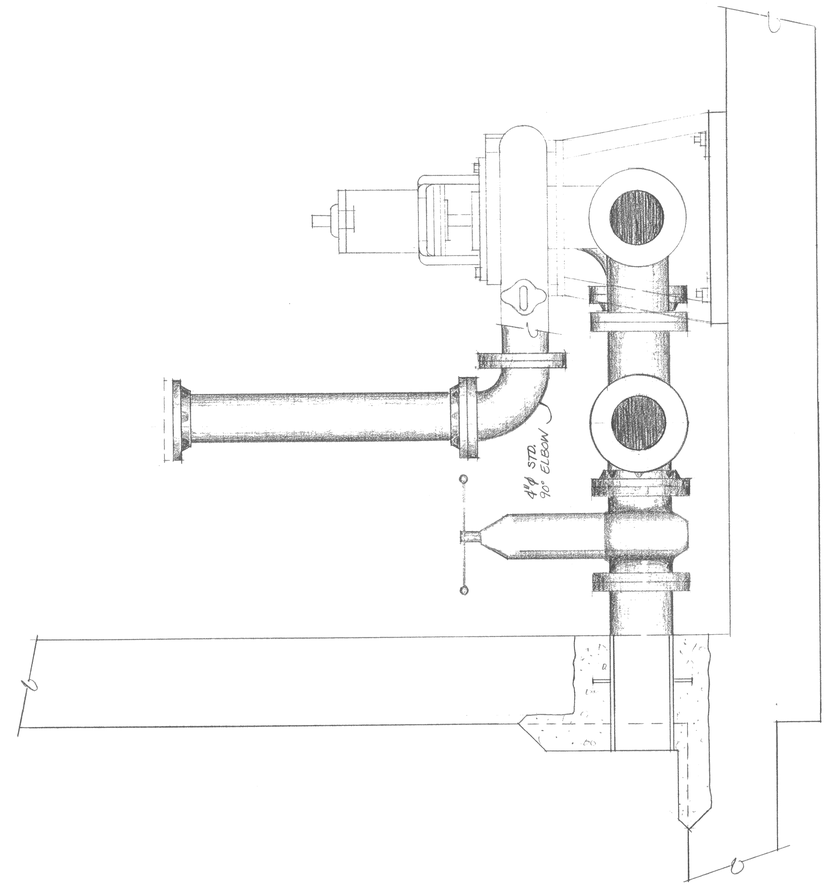

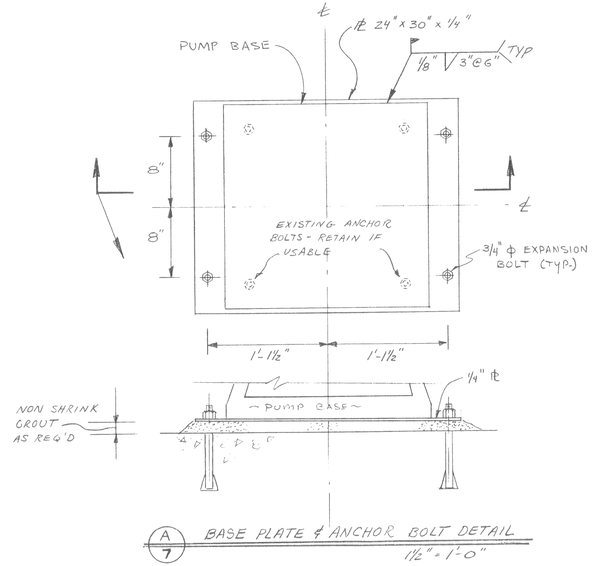

COOK ASSOCIATES
ENGINEERING CONSULTANTS
2060 PARK AVENUE, OROVILLE, CALIFORNIA 95965

CITY OF OROVILLE
OLIVE GLEN LIFT STATION

PUMP & PIPING ARRANGEMENT

REGISTERED PROFESSIONAL ENGINEER
James C. Cook
No. 13062
Civil Engineer
STATE OF CALIFORNIA

REVISION	DATE
JOYCE	JULY 81
DRAWN	DATE
JCK	AUG 81
APPROVED	DATE
A-152	
FILE NO.	
SHEET NO. 7 OF 11 SHTS	JOB NO. 80465

SS-295