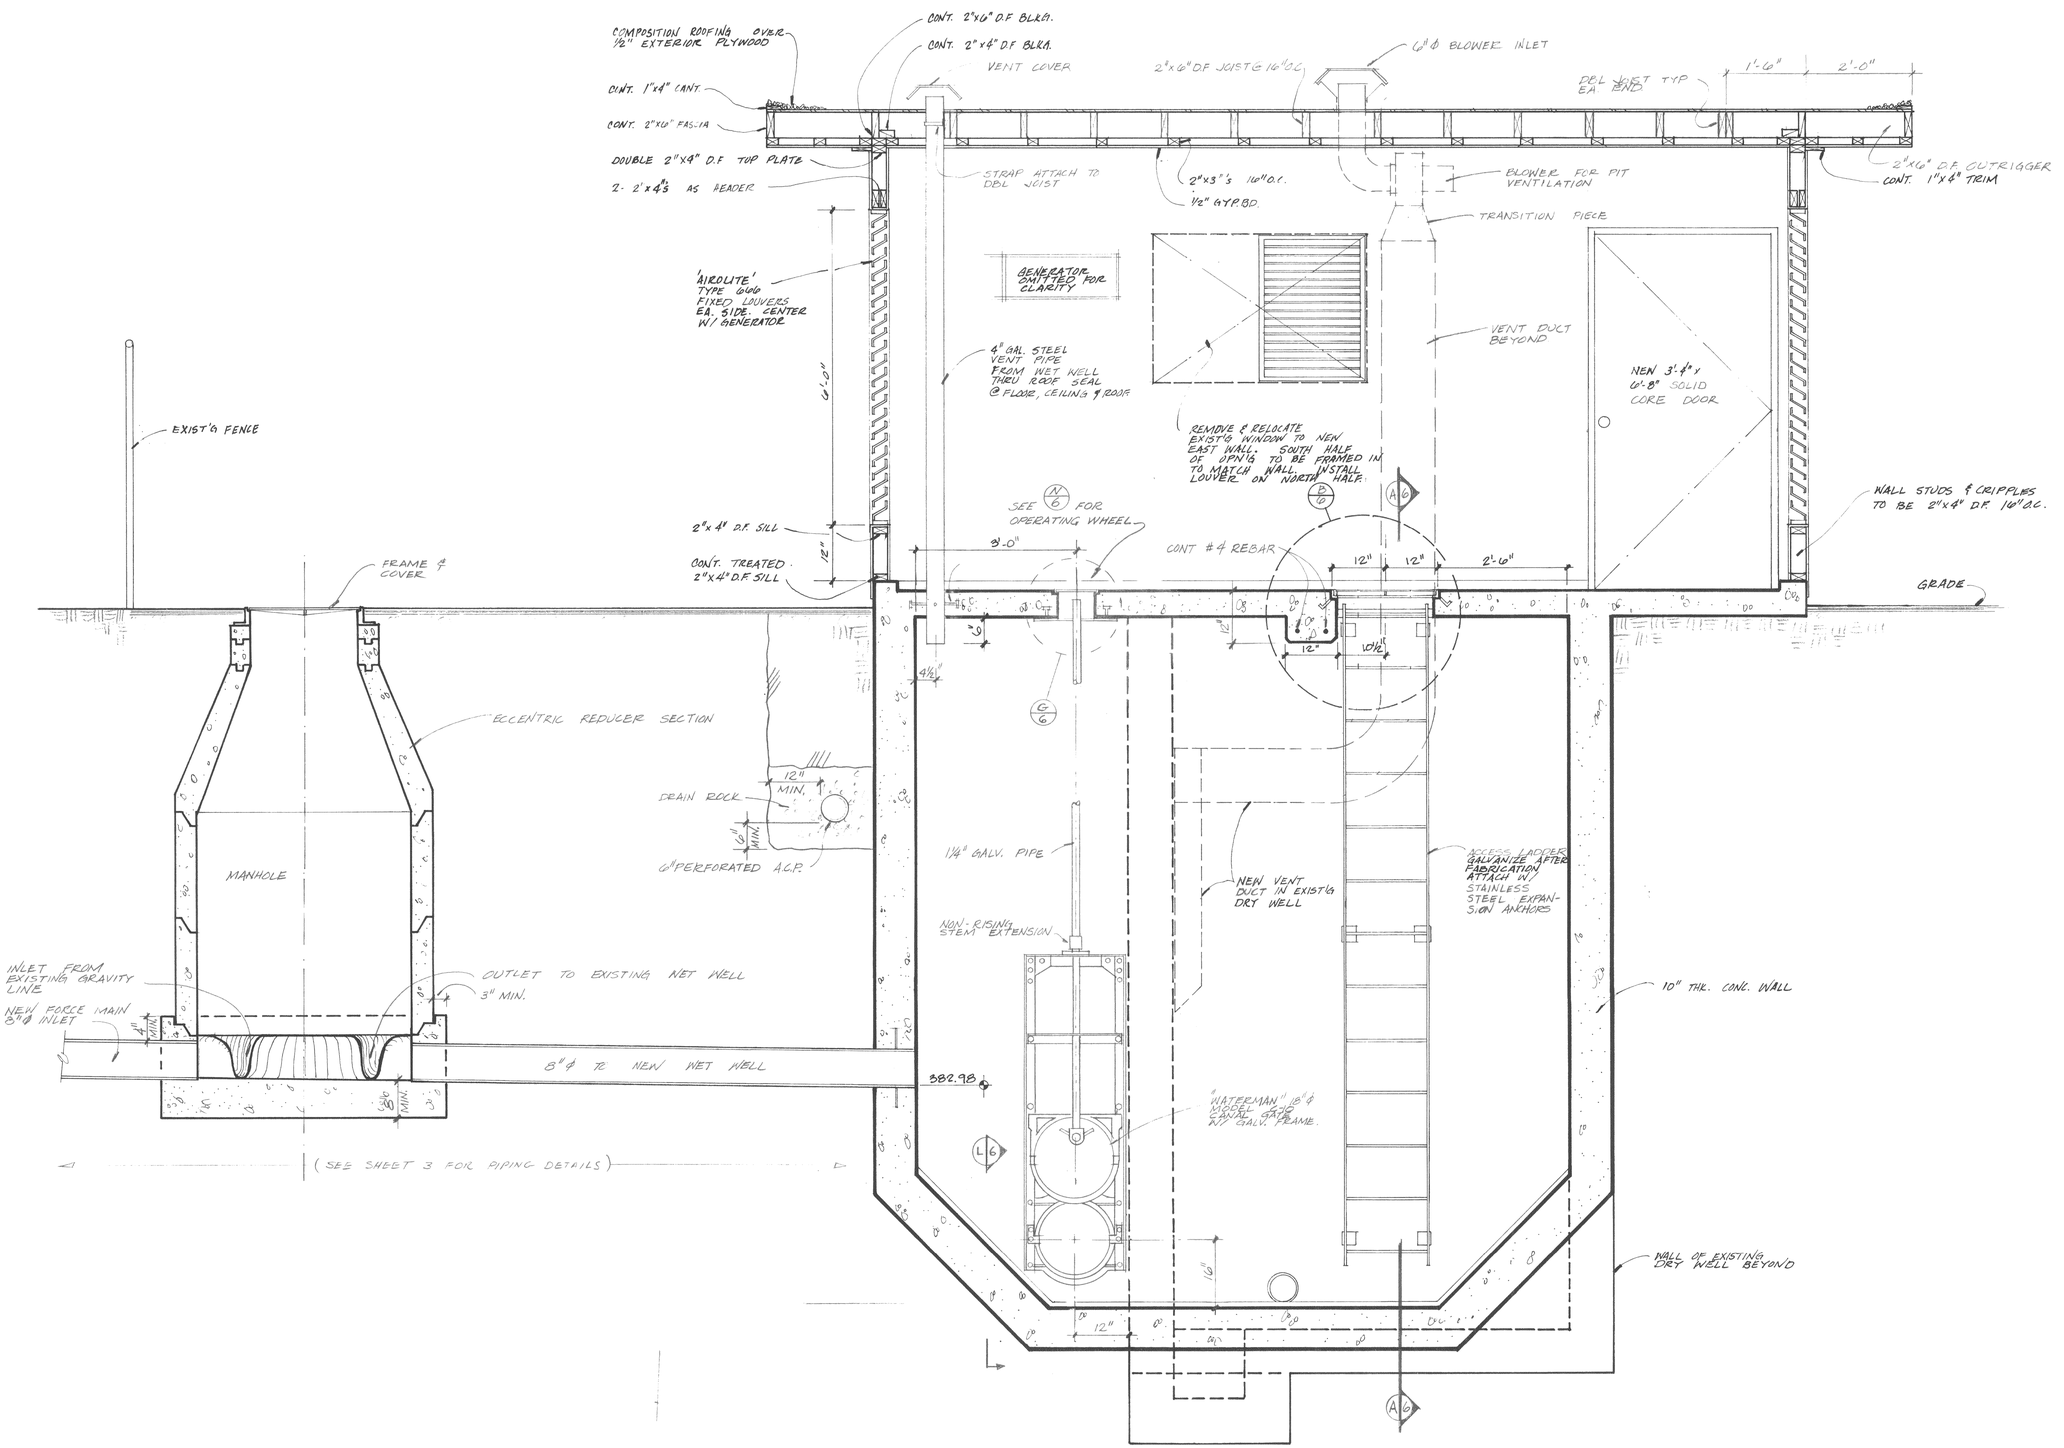

A/5 SECTION THRU NEW WET WELL & MANHOLE

3/4"=1'-0"

COOK ASSOCIATES
ENGINEERING CONSULTANTS
2060 PARK AVENUE, OROVILLE, CALIFORNIA 95965

CITY OF OROVILLE
OLIVE GLEN LIFT STATION
SECTION THRU NET WELL

REGISTERED PROFESSIONAL ENGINEER
Daniel James Cook
No. 13062
Civil Engineer
STATE OF CALIFORNIA

REVISION	DATE

JOYCE JULY 81 DRAWN DATE
TCK AUG 81 APPROVED DATE
FILE NO.
SHEET NO. 5 OF 11 SHTS
JOB NO. 8465

55 295