THE EXISTENCE AND LOCATION OF ALL UTILITIES SHALL BE VERIFIED BY THE CONTRACTOR.

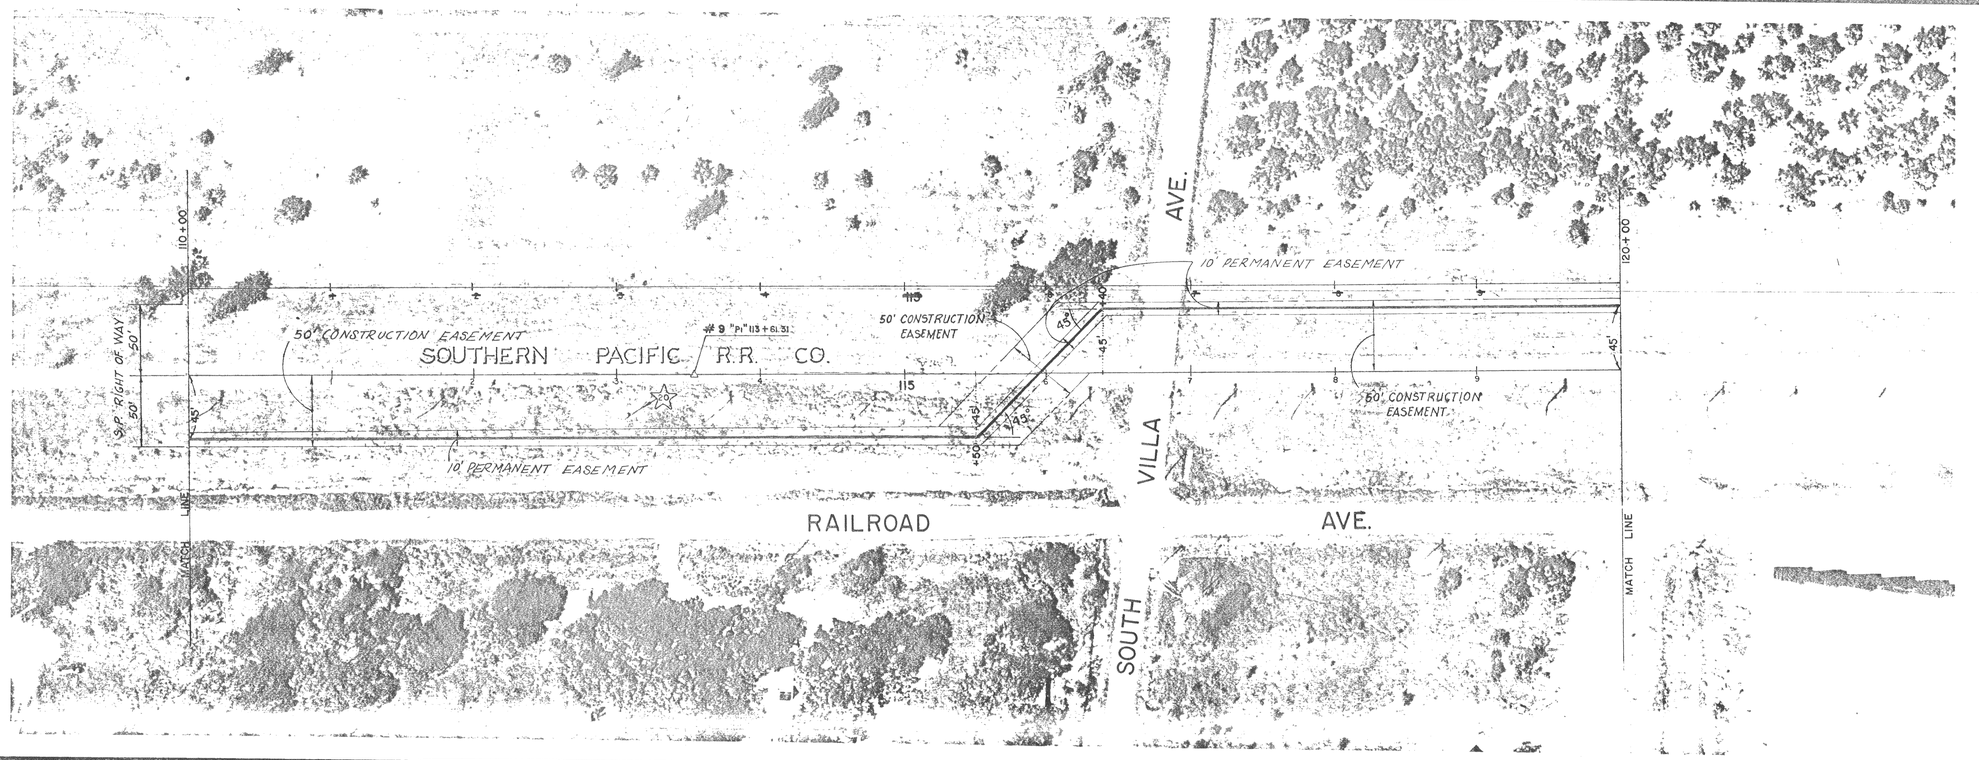

PLAN SCALE: 1" = 50'

B.M. 20 - ELEV. = 149.34
R.R. SPIKE ON TEL. POLE #754

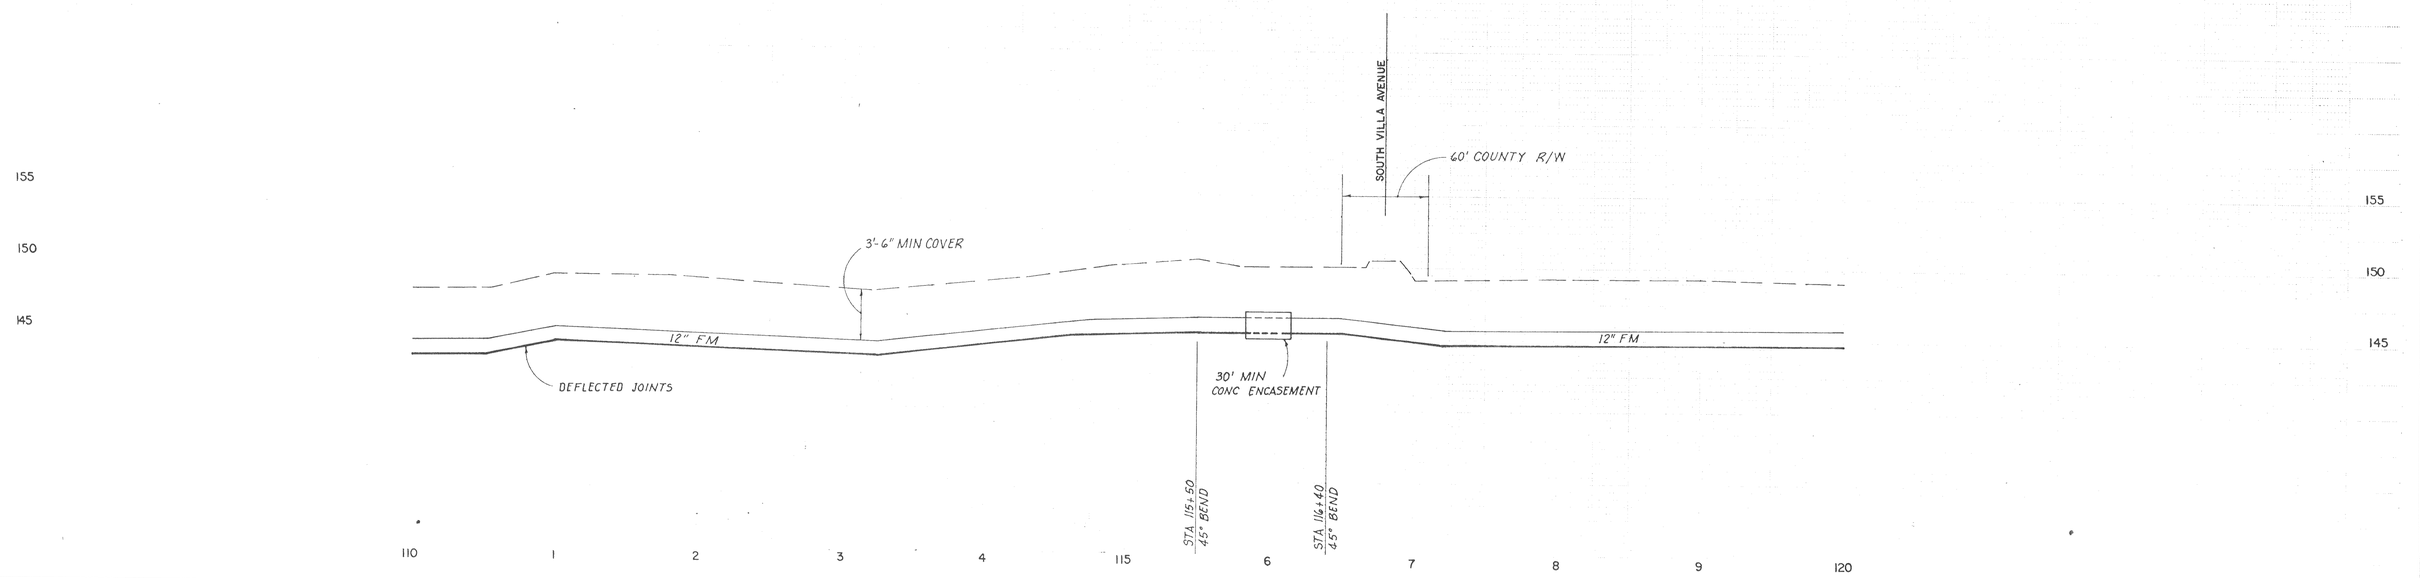

NUMBER	DATE	MADE BY	CHECKED BY	DESCRIPTION

REVISIONS

DRAWN BY: DC Cantinbuhan
DEPT. CHECK
PROJ. CHECK: N. Smith

M&E METCALF & EDDY, INC. | ENGINEERS
BOSTON • NEW YORK • PALO ALTO • CHICAGO

REG. PROF. ENGR. Charles E. Rhind — DATE 9/20/74
REG. PROF. ENGR. — DATE

SCALE:
HORIZONTAL 1" = 50'
VERTICAL 1" = 5'

UNLESS OTHERWISE NOTED OR CHANGED BY REPRODUCTION

PACIFIC COAST PRODUCERS
OROVILLE, CALIFORNIA
INDUSTRIAL WASTEWATER TREATMENT & DISPOSAL FACILITIES

FORCE MAIN - PLAN AND PROFILE
STA 110+00 TO STA 120+00

JOB
FILE NO.
SHEET C-3

K+E PHOENIX ® B L M INC 1545

SS-318