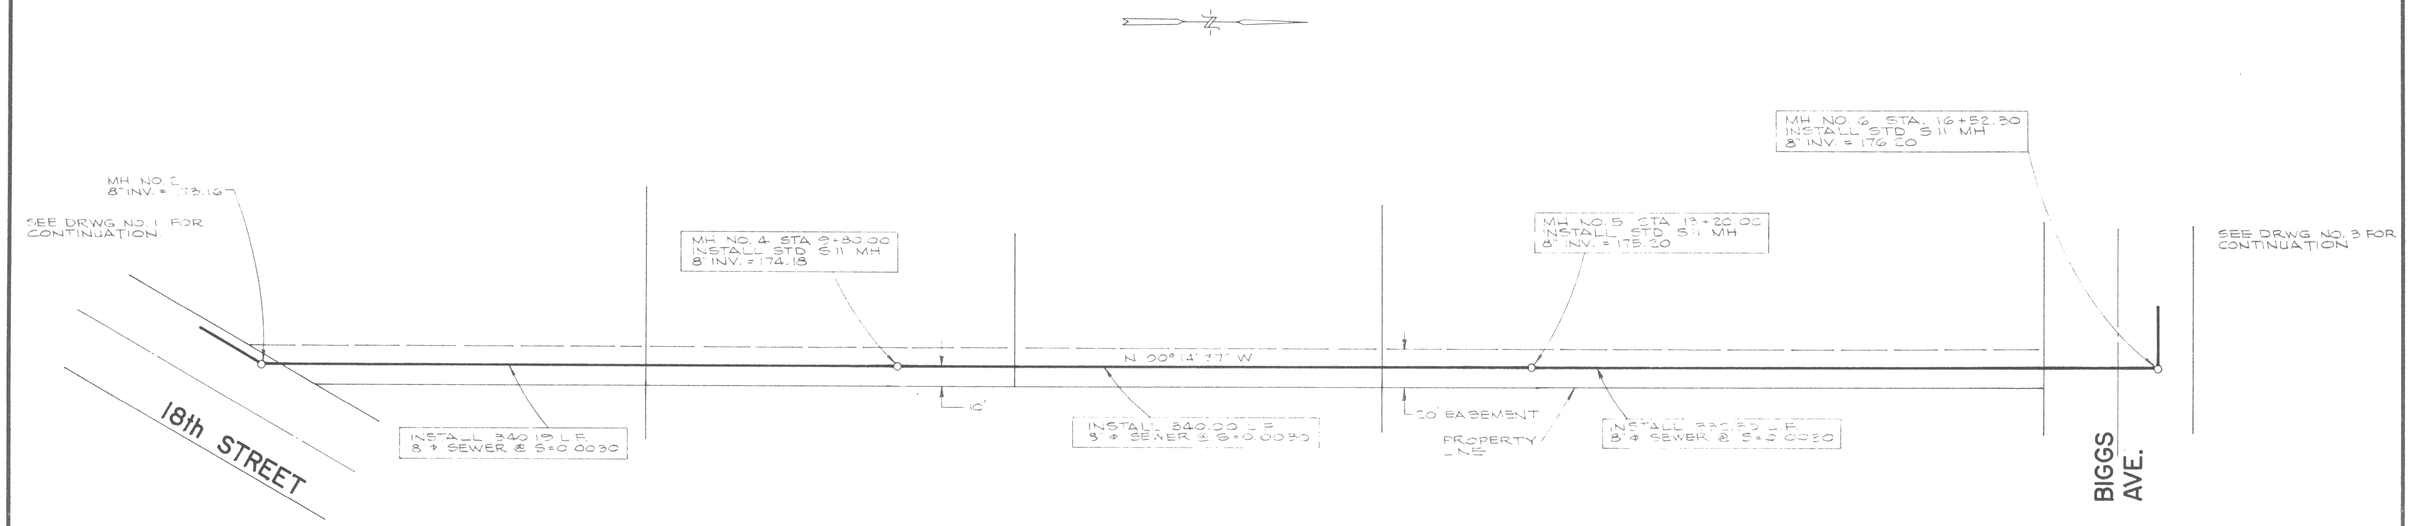

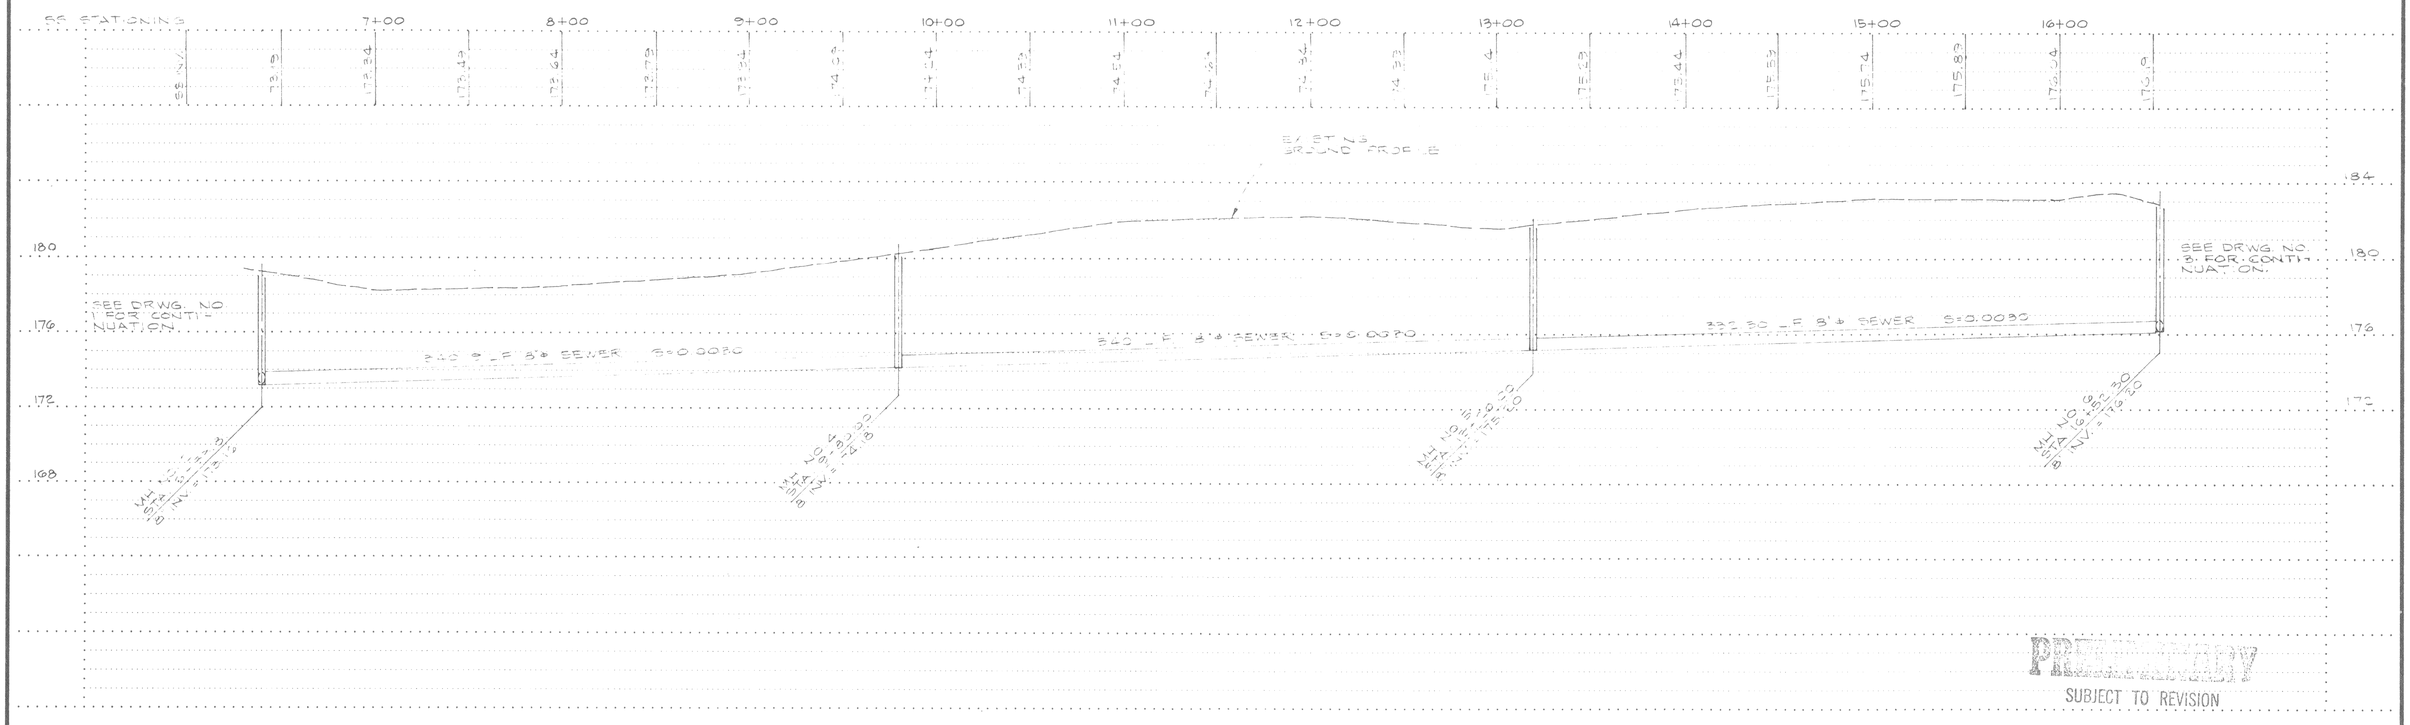

SCALE:
HORIZONTAL - 1" = 40'
VERTICAL - 1" = 4'

PRELIMINARY
SUBJECT TO REVISION

Designed ECR	Approved	Rolls, Anderson & Rolls	THERMALITO IRRIGATION DISTRICT
Drawn RAP	Date AUGUST, 1991	CIVIL ENGINEERS	Drawing No. 2 OF 3
Checked ECR		965 FIR STREET • CHICO, CALIFORNIA 95928 • TELEPHONE 916 895-1422	Job No. 91168