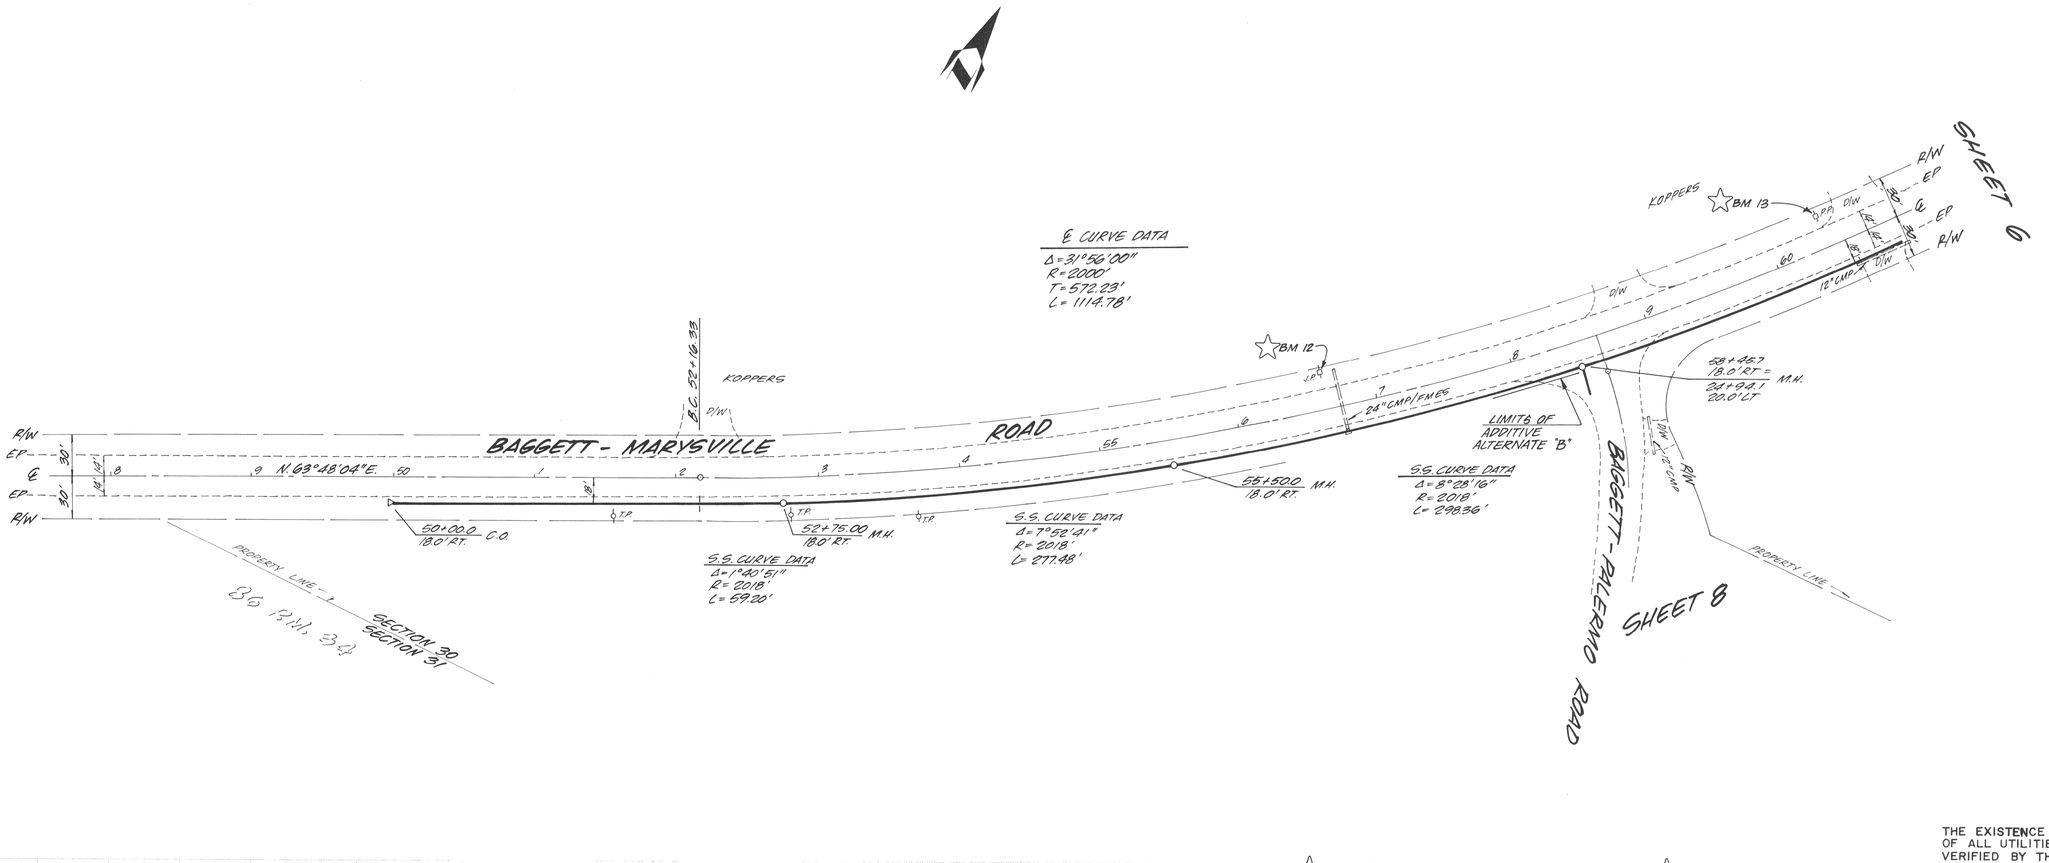

THE EXISTENCE AND LOCATION OF ALL UTILITIES SHALL BE VERIFIED BY THE CONTRACTOR.

BM 12 EL. 164.49
R.R. SPIKE IN P.P.

BM 13 EL. 164.59
R.R. SPIKE IN P.P.

SCALE
HORIZ: 1" = 50'
VERT: 1" = 5'

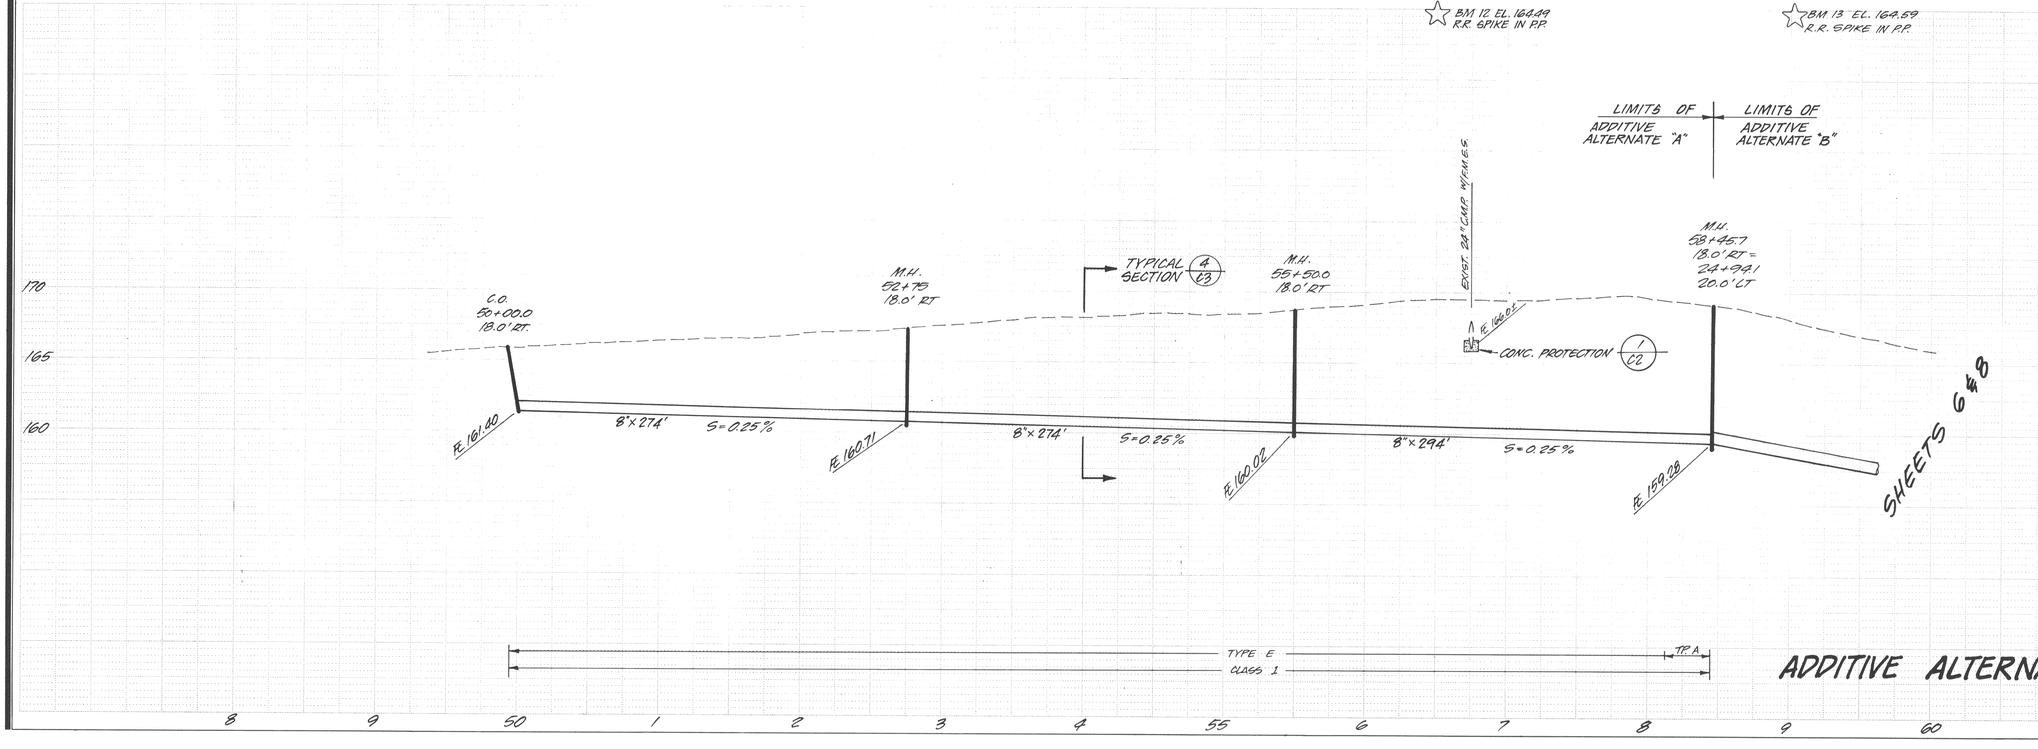

ADDITIVE ALTERNATE "A"

COOK ASSOCIATES
ENGINEERING CONSULTANTS
2060 PARK AVENUE, OROVILLE, CALIFORNIA 95965

CITY OF OROVILLE
SANITARY SEWER EXTENSION
INDUSTRIAL UNIT No. 2

BAGGETT-MARYSVILLE ROAD

REGISTERED PROFESSIONAL ENGINEER
Daniel James Cook
No. 13062
Civil Engineer
STATE OF CALIFORNIA

REVISION	DATE

S. JACKSON II 12-81
DRAWN DATE

APPROVED DATE
A-486
FILE NO.

SHEET NO. 5
OF 12 SHTS

JOB NO. 81772