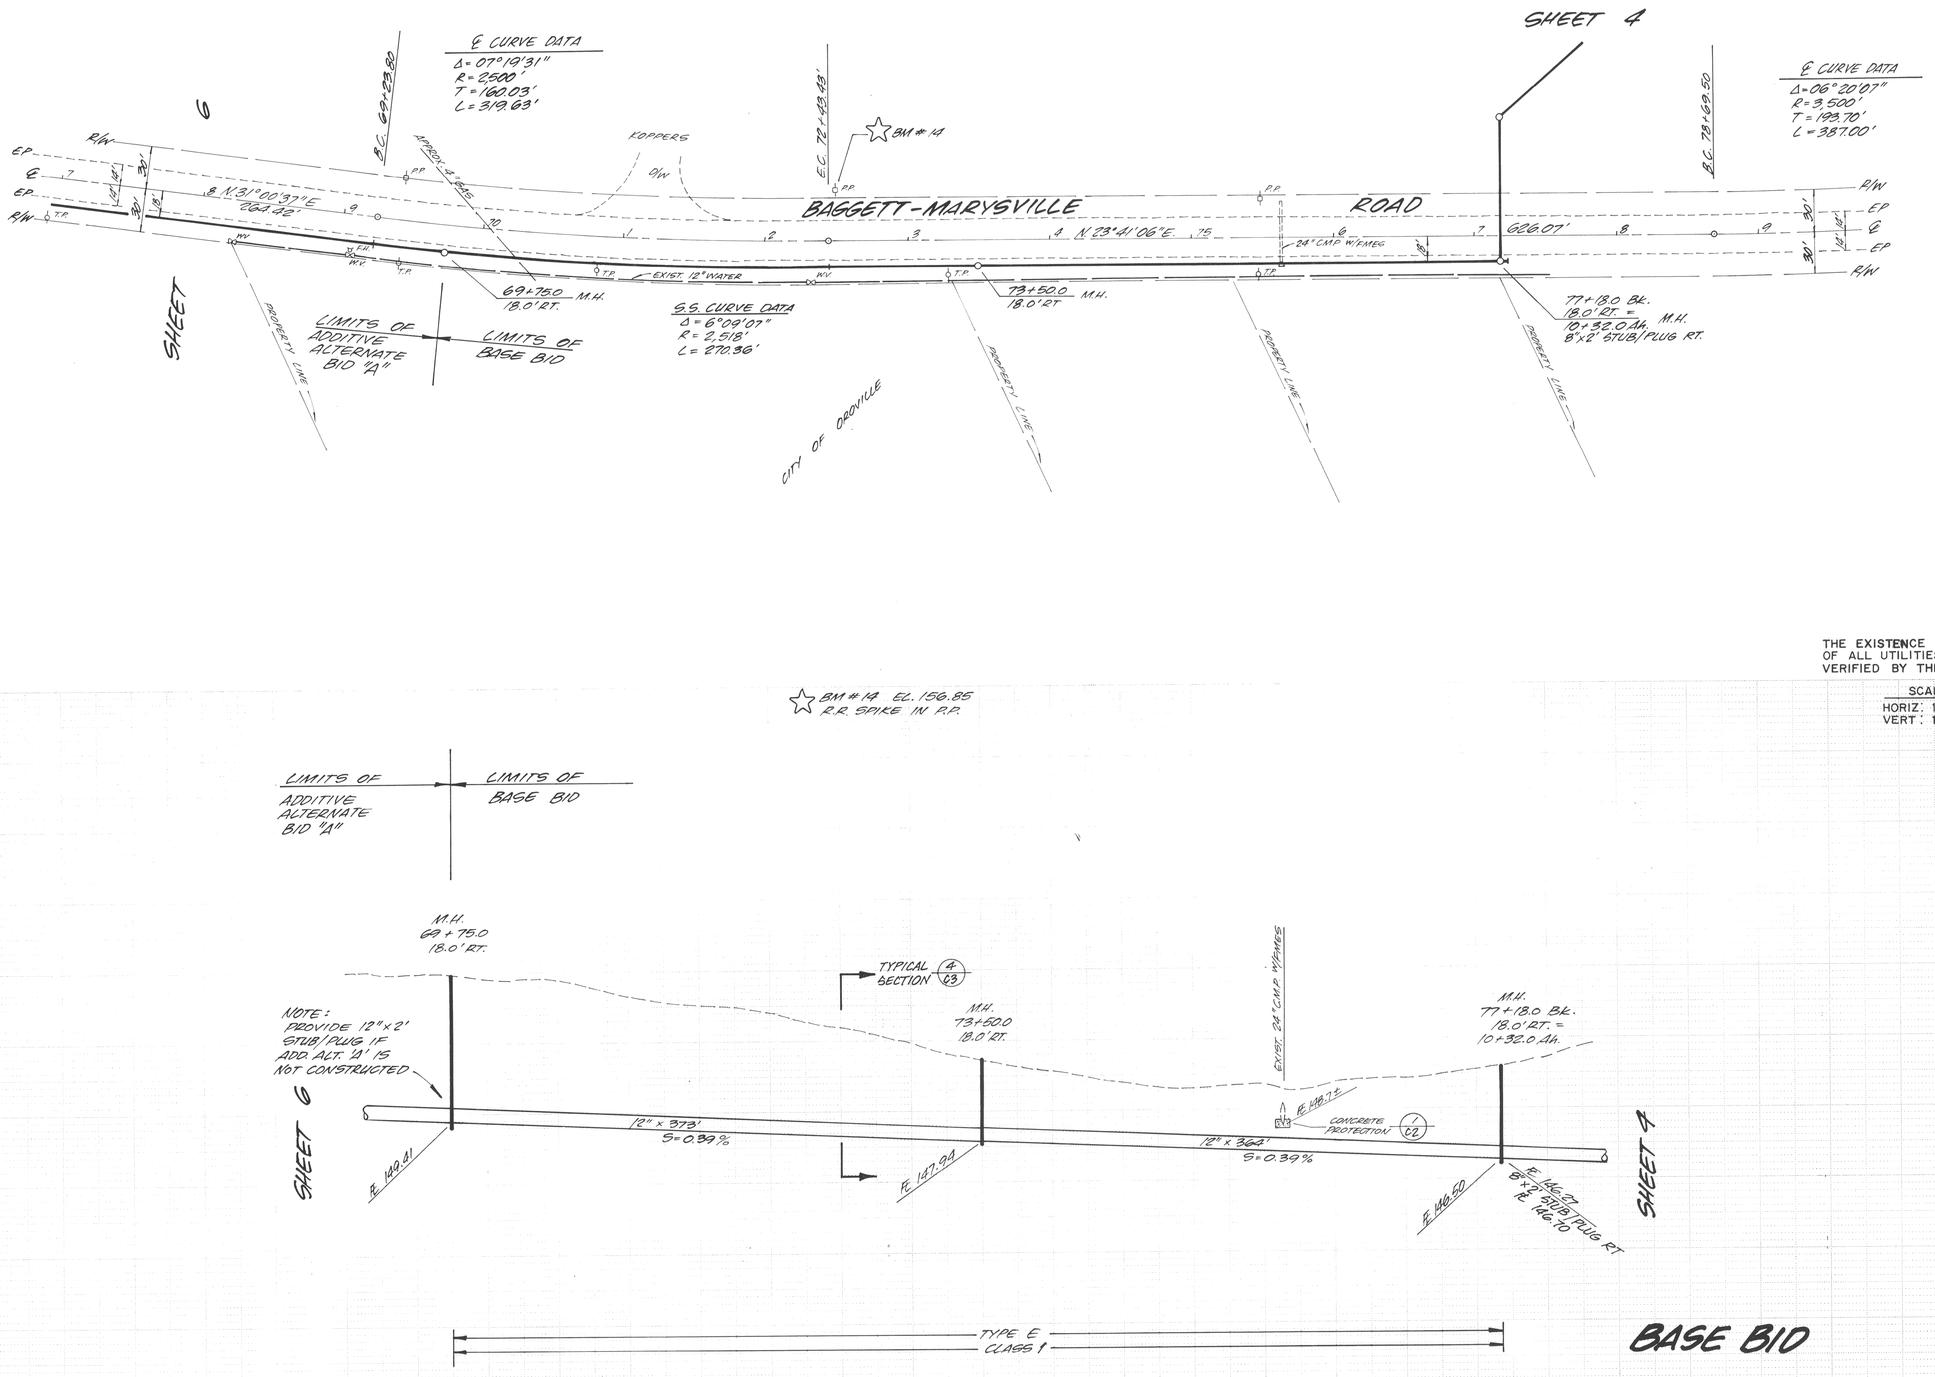

THE EXISTENCE AND LOCATION OF ALL UTILITIES SHALL BE VERIFIED BY THE CONTRACTOR.

SCALE
HORIZ: 1" = 50'
VERT: 1" = 5'

BASE BID

COOK ASSOCIATES
ENGINEERING CONSULTANTS
2060 PARK AVENUE, OROVILLE, CALIFORNIA 95965

CITY OF OROVILLE
SANITARY SEWER EXTENSION
INDUSTRIAL UNIT No. 2
BAGGETT-MARYSVILLE ROAD

REGISTERED PROFESSIONAL ENGINEER
Daniel James Cook
No. 13062
Civil Engineer
STATE OF CALIFORNIA

REVISION	DATE

S. JACKSON 12-81
DRAWN DATE

APPROVED DATE
A-486
FILE NO.

SHEET NO.
3
OF 12 SHTS

JOB NO. 8477