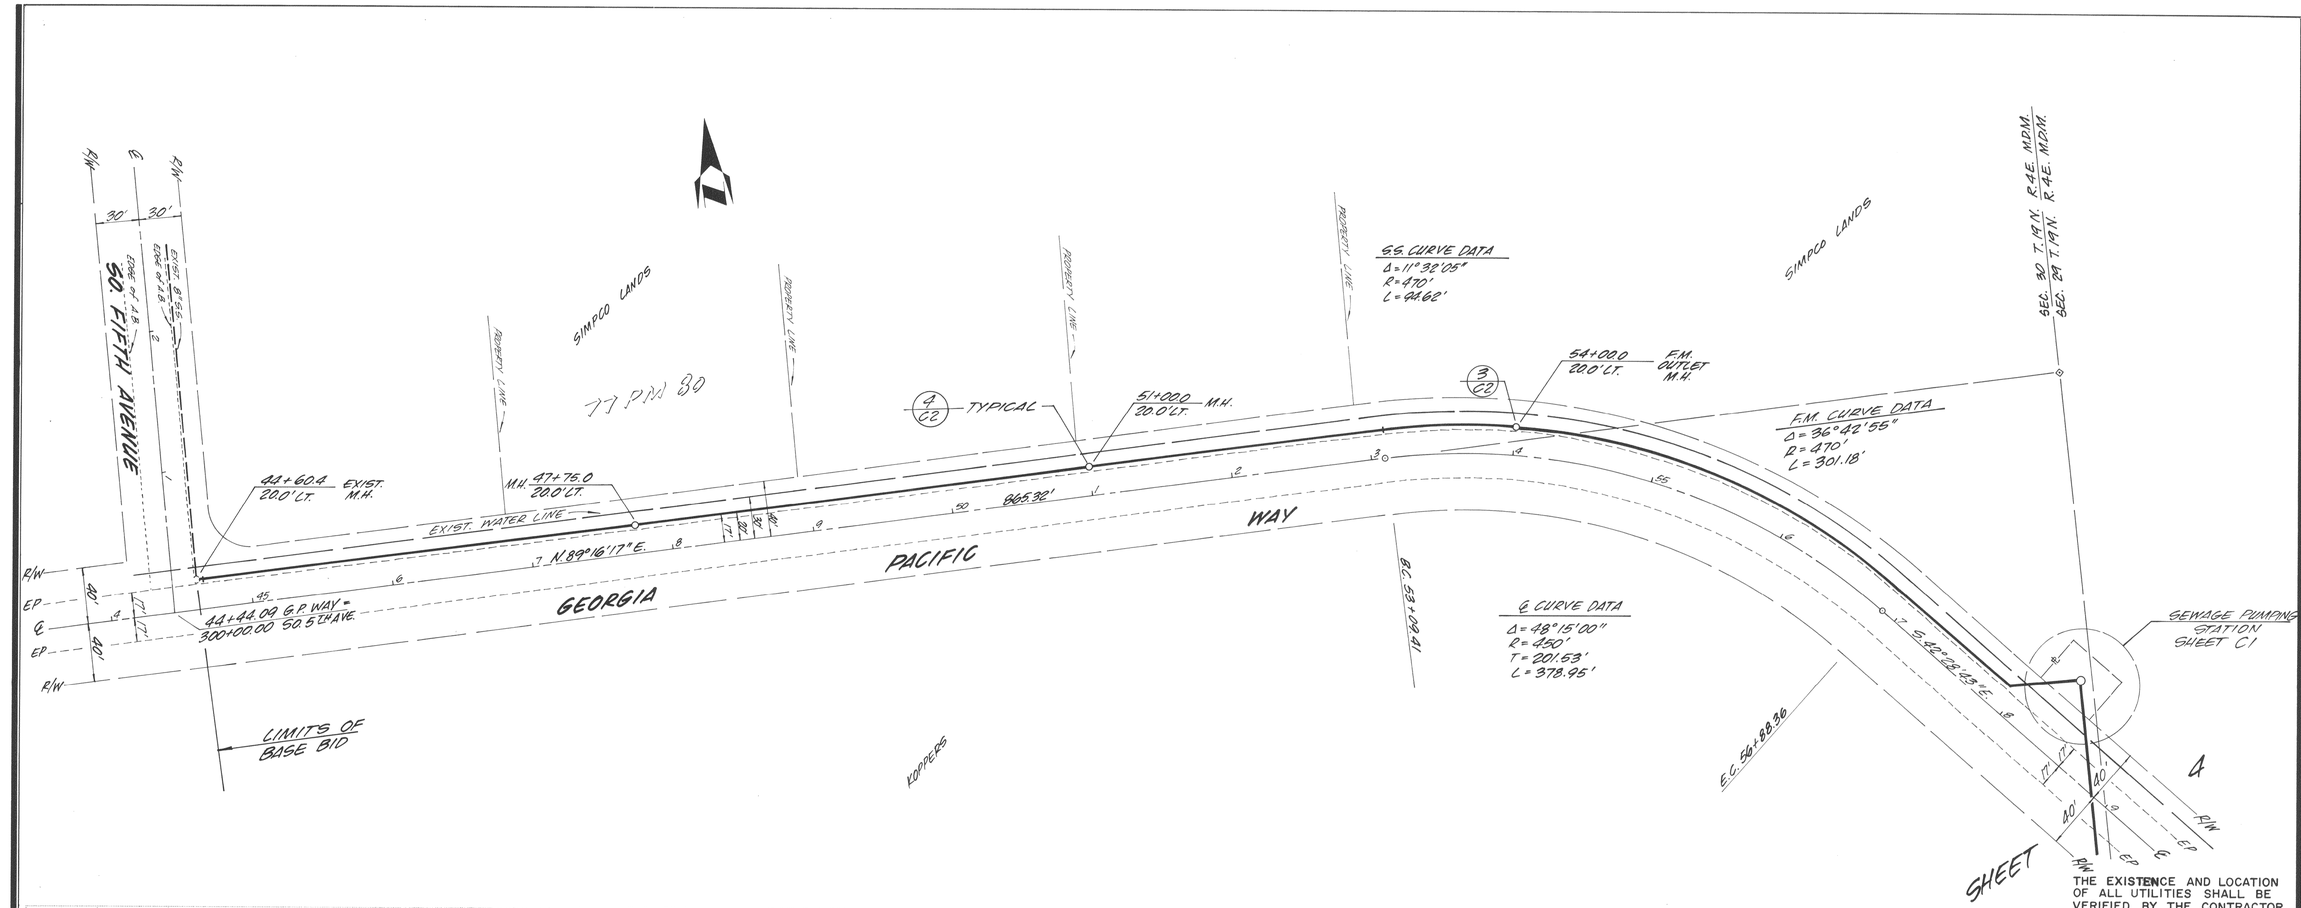

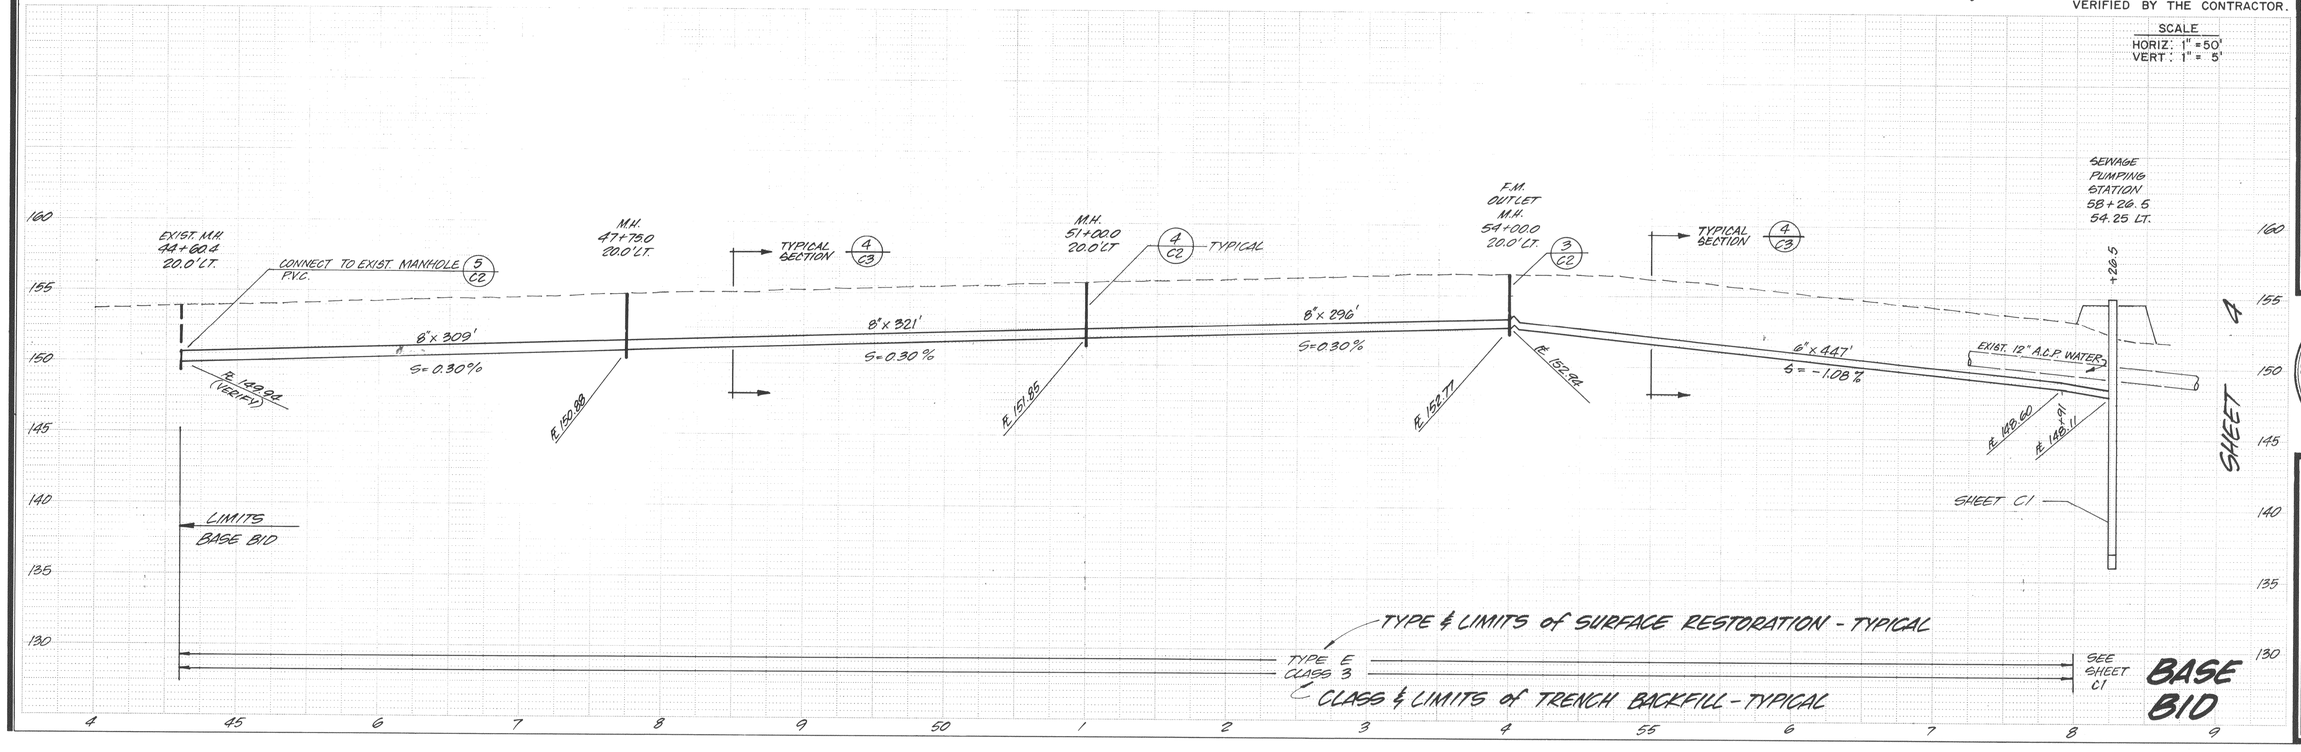

COOK ASSOCIATES
ENGINEERING CONSULTANTS
2060 PARK AVENUE, OROVILLE, CALIFORNIA 95965

CITY OF OROVILLE
SANITARY SEWER EXTENSION
INDUSTRIAL UNIT No. 2

GEORGIA PACIFIC WAY

REGISTERED PROFESSIONAL ENGINEER
Daniel James Cook
No. 13062
Civil Engineer
STATE OF CALIFORNIA

REVISION	DATE

S. JACKSON II 12-81
DRAWN DATE

APPROVED DATE
A-486
FILE NO.

SHEET NO. 2 OF 12 SHTS

JOB NO. 8472

SS-325