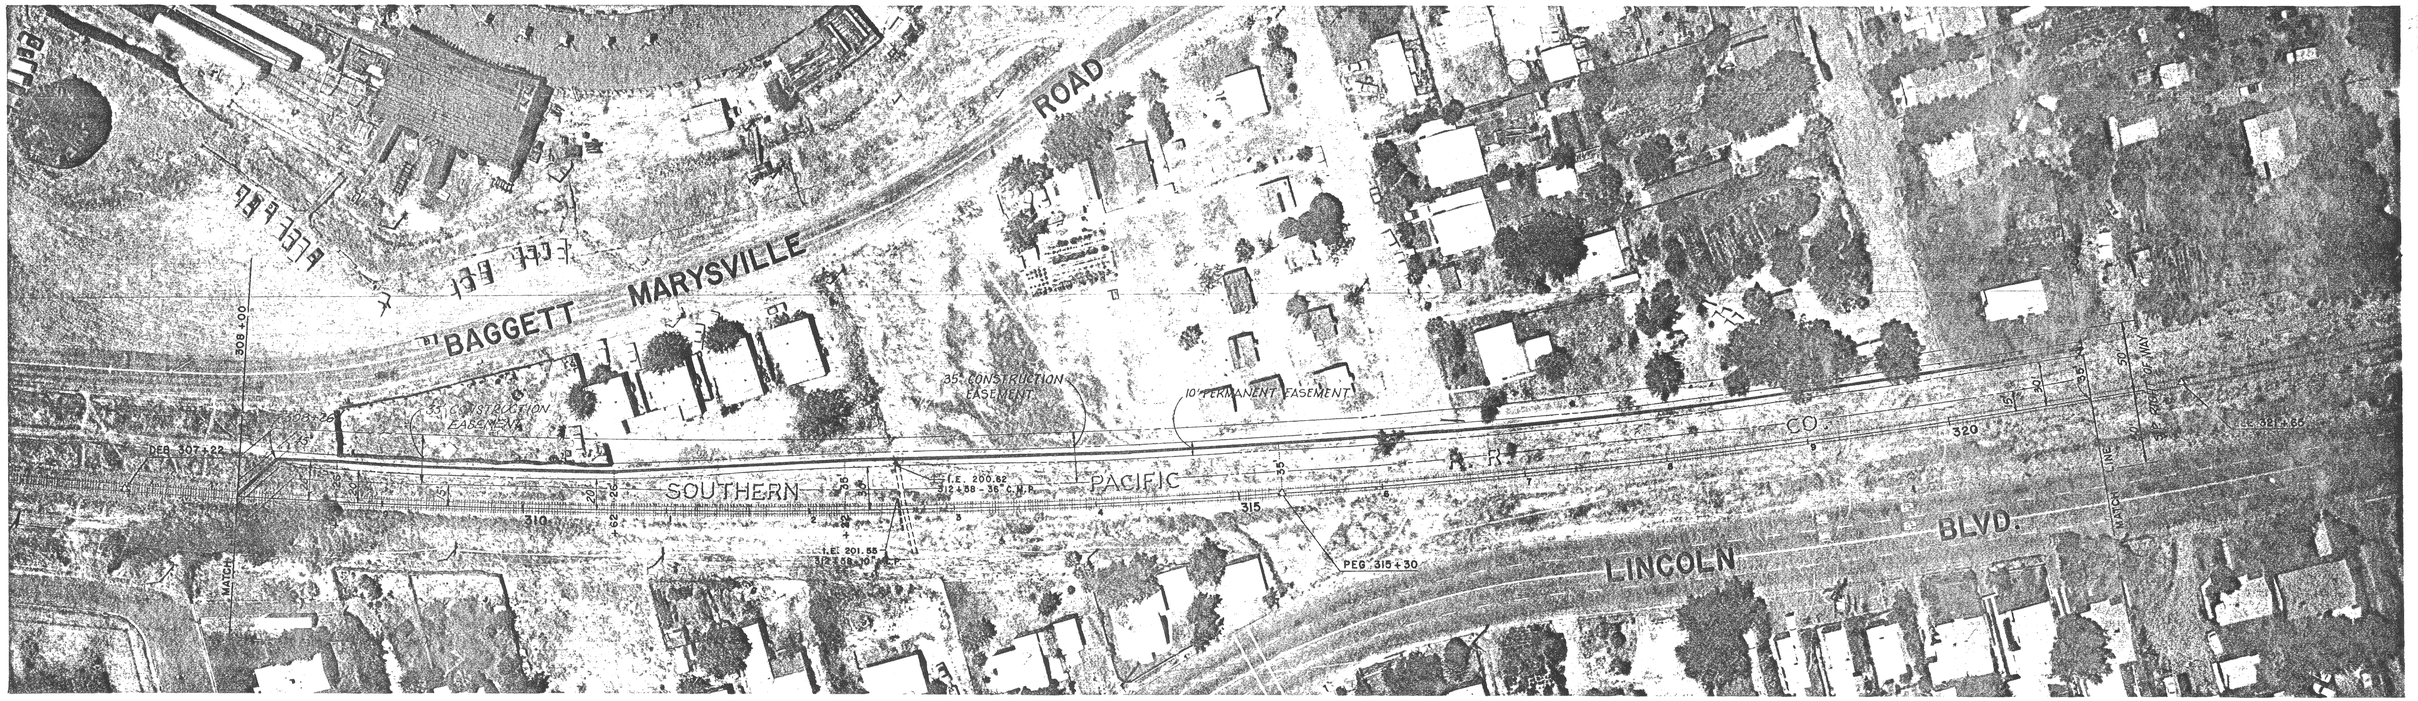

DEB - ELEV. = 212.05

PEG - ELEV. = 207.38

LEE - ELEV. = 206.59

NUMBER	DATE	MADE BY	CHECKED BY	DESCRIPTION
1	9/26/74	Continuation	JAP	RELOCATE PIPE FROM STA 308+00 TO STA 308+26

REVISIONS

DRAWN BY: D.C. Continuation D.Schlink

DEPT. CHECK

PROJ. CHECK: M. Smith

METCALF & EDDY, INC. | ENGINEERS
BOSTON · NEW YORK · PALO ALTO · CHICAGO

REG. PROF. ENGR. Charles E. Pound — DATE 8/30/74

REG. PROF. ENGR. — DATE

SCALE:

UNLESS OTHERWISE NOTED OR CHANGED BY REPRODUCTION

PACIFIC COAST PRODUCERS
ORDVILLE, CALIFORNIA
INDUSTRIAL WASTEWATER TREATMENT & DISPOSAL FACILITIES

FORCE MAIN – PLAN AND PROFILE
STA 308+00 TO STA 321+00

JOB

FILE NO.

SHEET C-20

K&E PHOENIX B.L.M. INC. 1543 80387

55 318