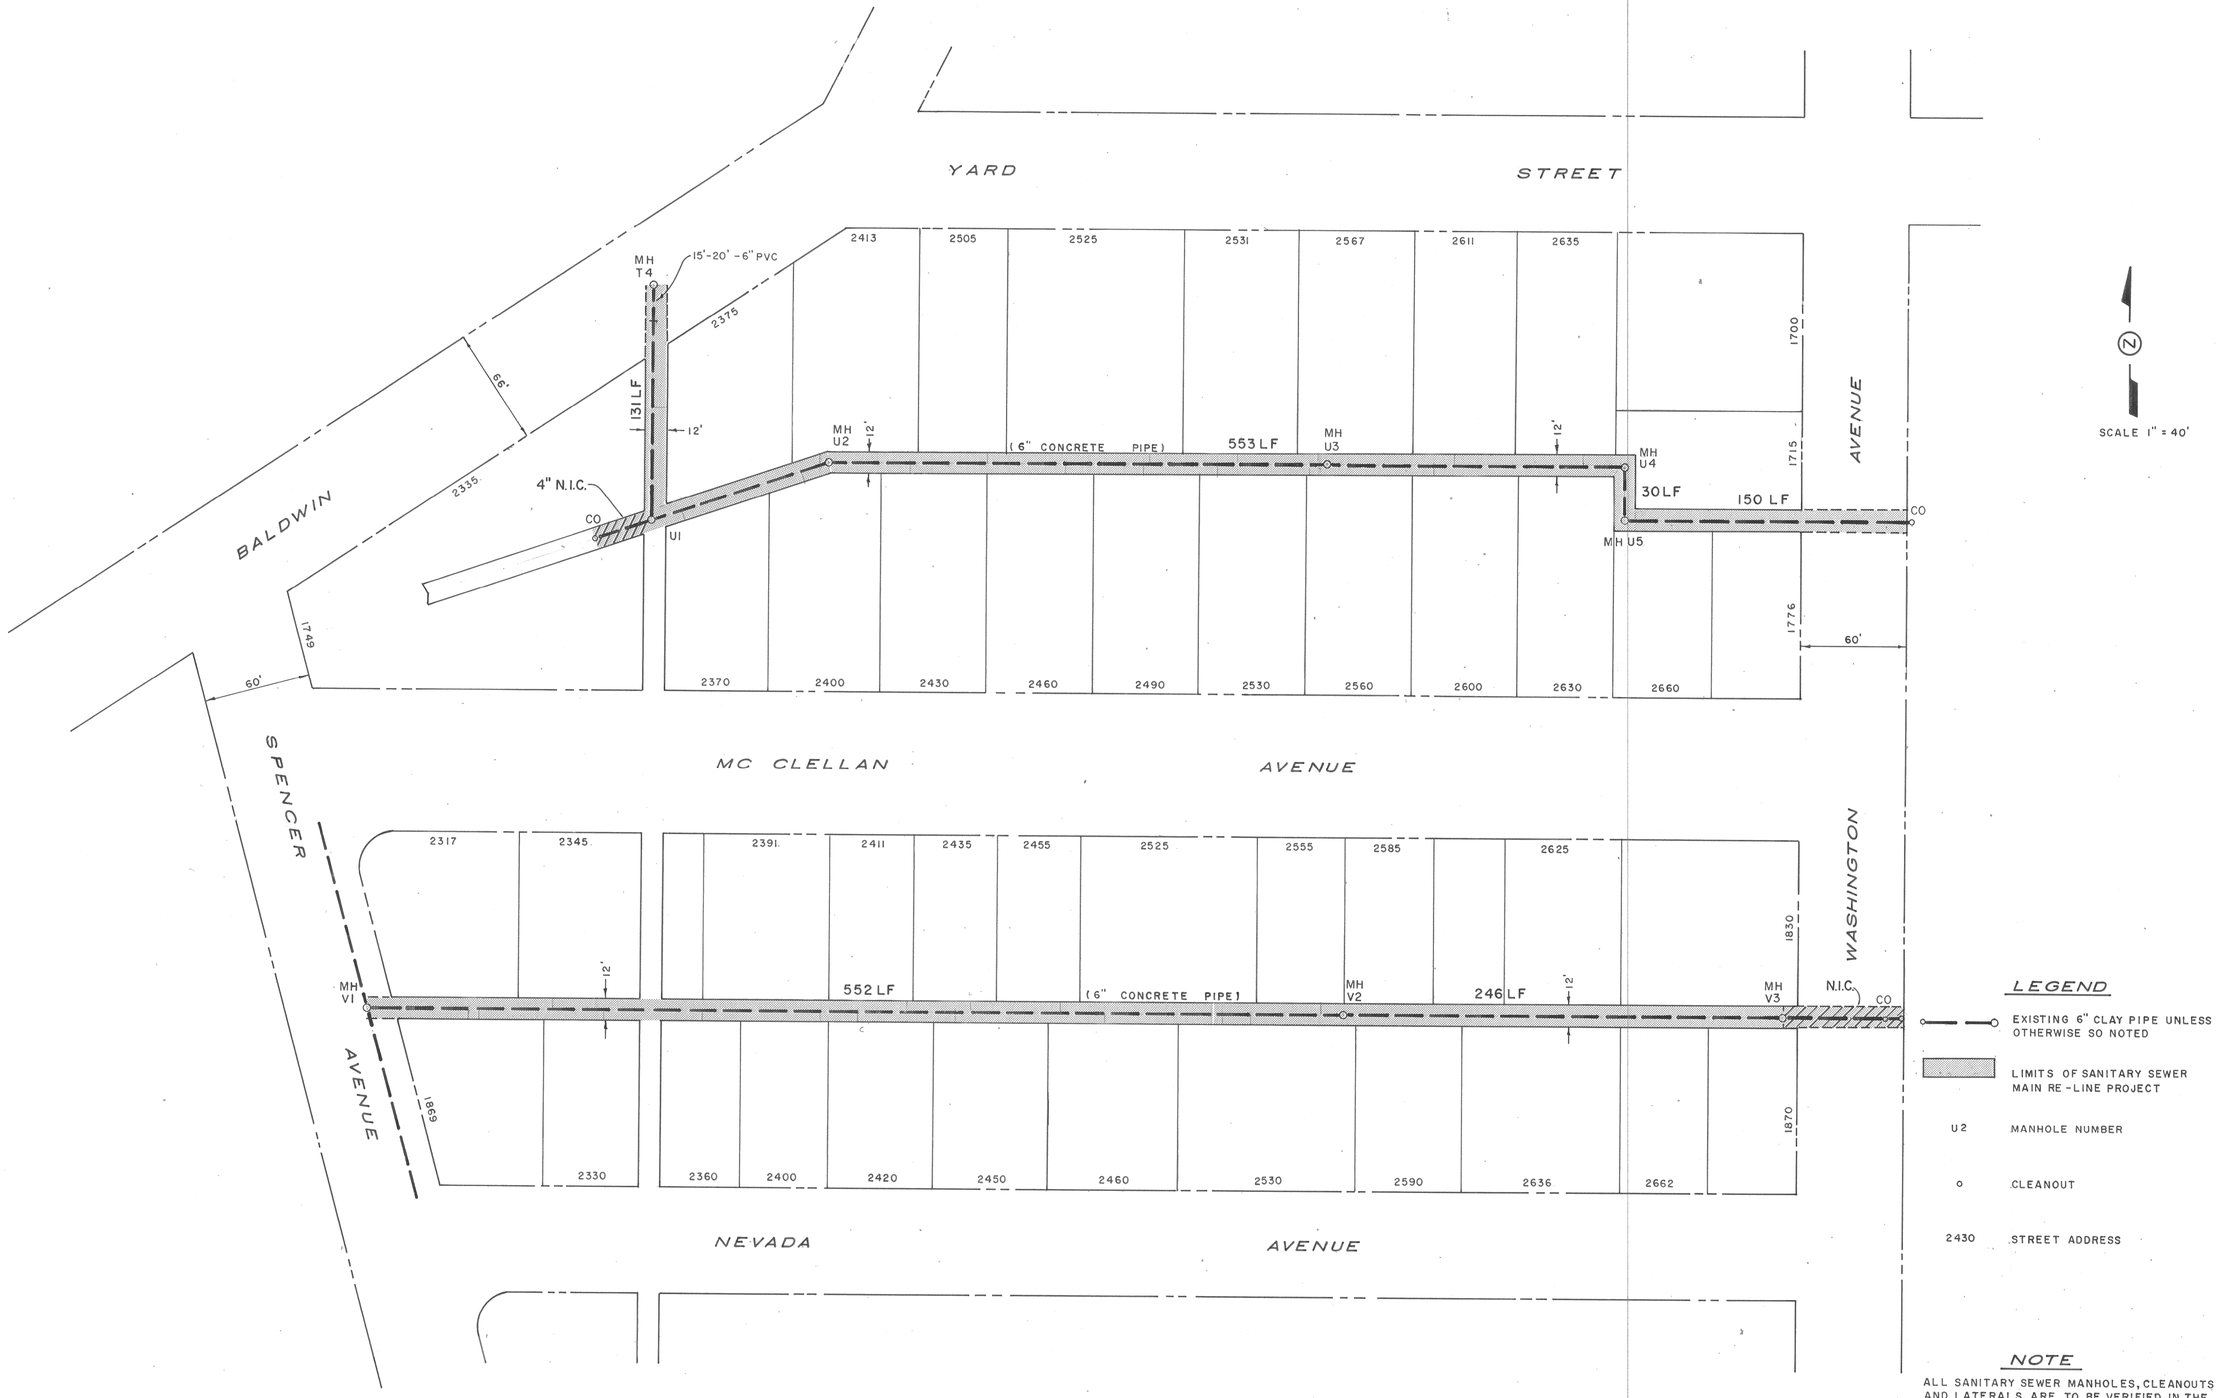

DATE	NO.	REVISION	BY	APP'D

FIELD BOOK

ELEVATION DATUM

DRAWN T.F.

DESIGNED A.C.

CHECKED

SCALE AS SHOWN

APPROVED

DIRECTOR PUBLIC WORKS R.C.E. 20,244 DATE

CITY OF OROVILLE
PUBLIC WORKS DEPARTMENT
1735 MONTGOMERY ST.
OROVILLE, CA 95965 (916) 538-2420

ORO TERRACE AREA

SANITARY SEWER MAIN RELINE PROJECT

SHEET 2 OF 6 SHEETS

JOB NO.

SS-347