B-263

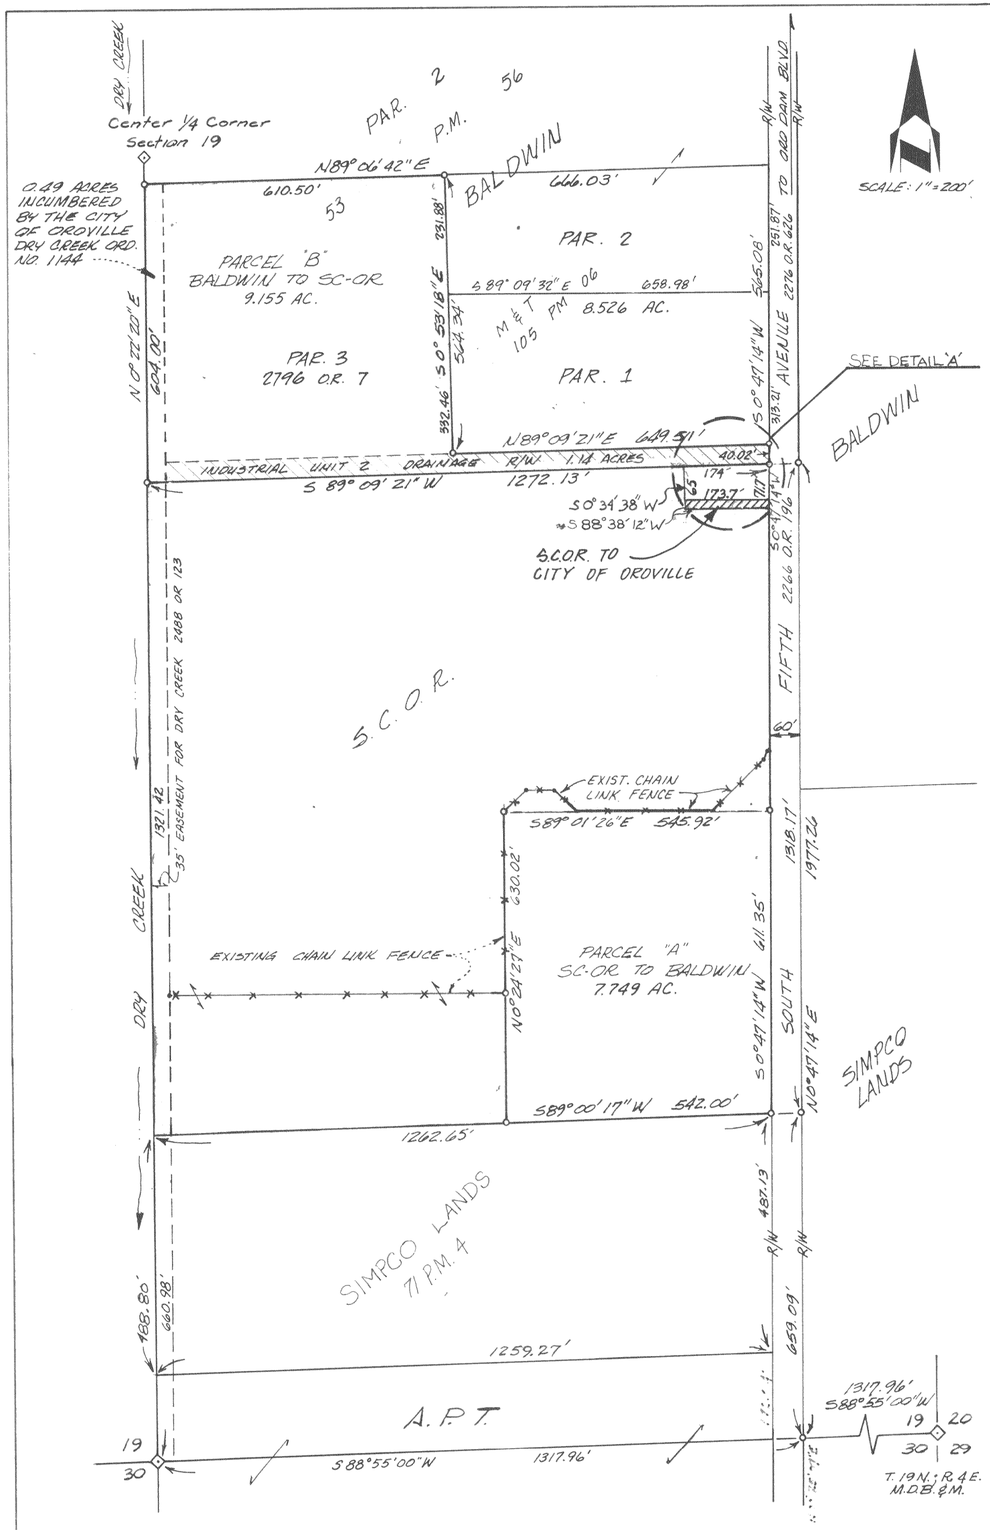

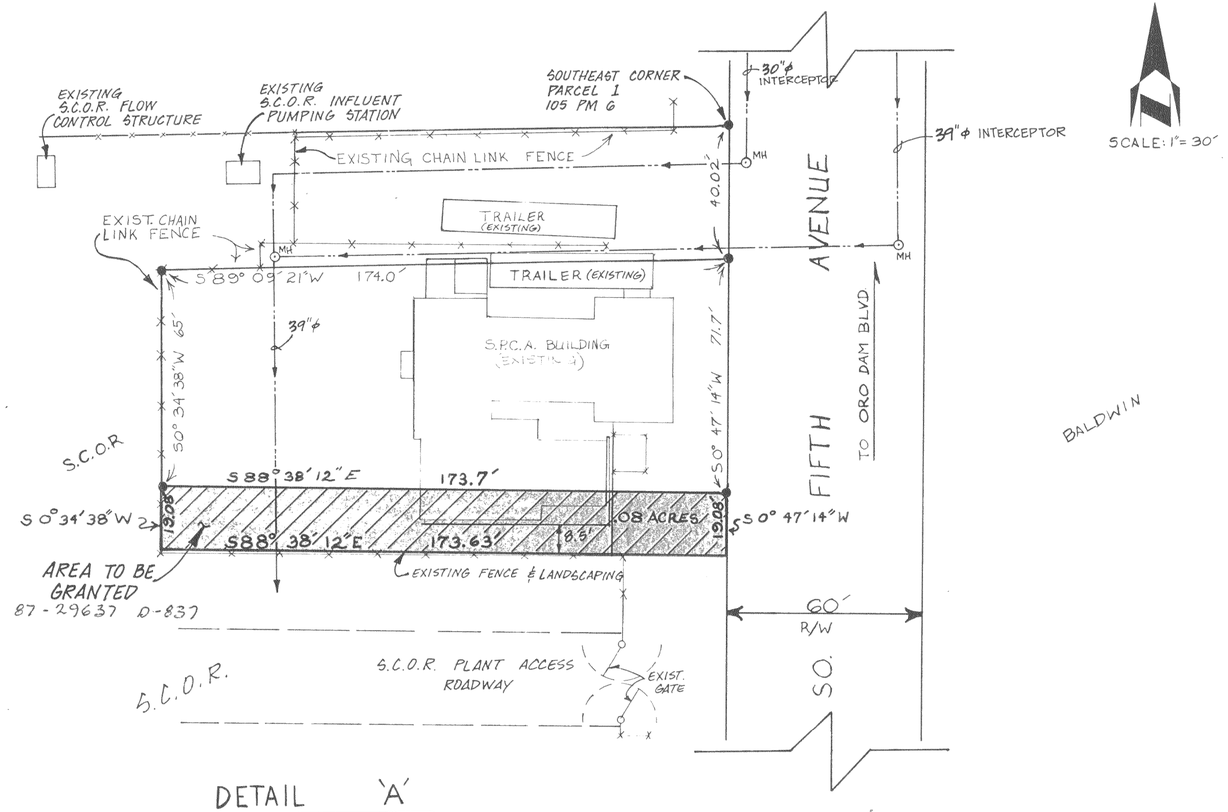

DETAIL 'A'

PLAT TO ACCOMPANY GRANT DEED

for the

SEWERAGE COMMISSION OROVILLE REGION

APRIL 1987

COOK ASSOCIATES
ENGINEERING CONSULTANTS
2060 PARK AVENUE
OROVILLE, CALIFORNIA 95965

C.A. JOB 87021
FILE NO. B-263

SS-350