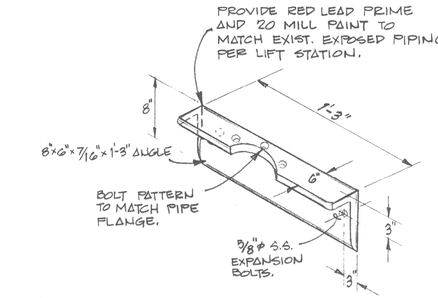

SUPPORT BRACKET (3 REQUIRED)
N.T.S.

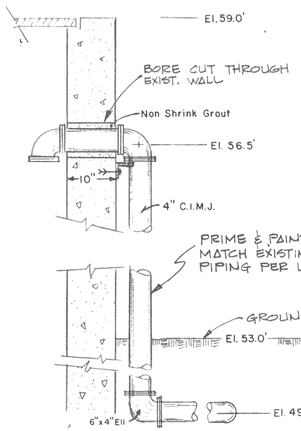

CONNECTION TO PRIMARY EFFLUENT DISTRIBUTION BOX
3/4" = 1'-0"

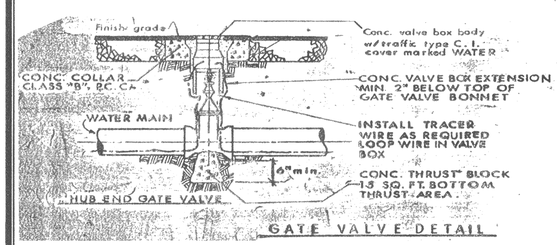

GATE VALVE DETAIL

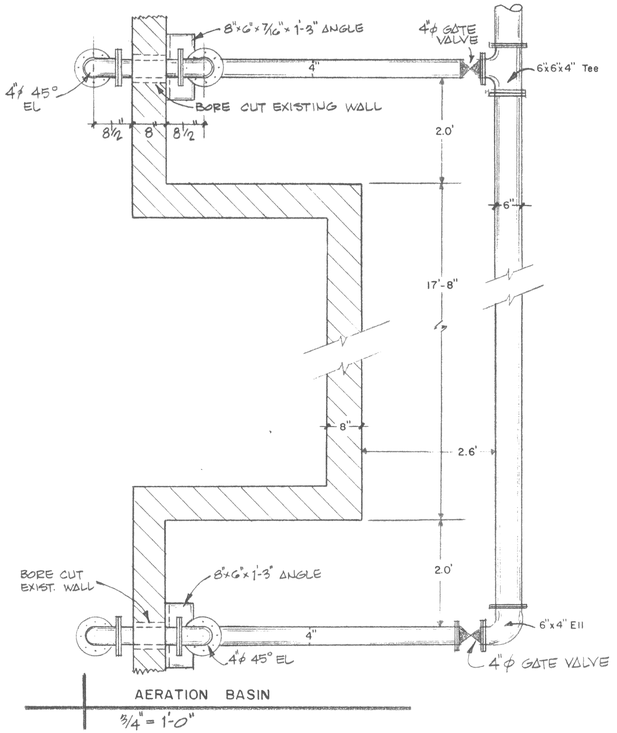

AERATION BASIN
3/4" = 1'-0"

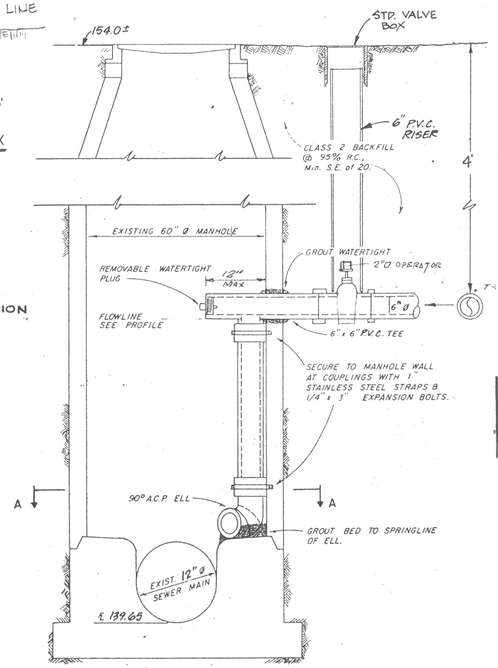

(A/1) INTERIOR DROP CONNECTION - EXISTING MANHOLE
STATION 333+75.0

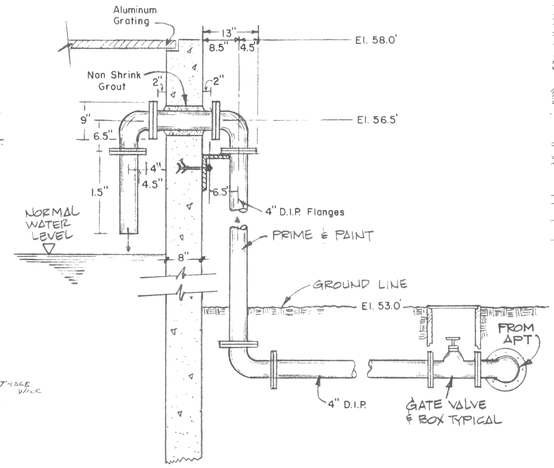

CONNECTION TO AERATION BASIN - Two Locations
3/4" = 1'-0"

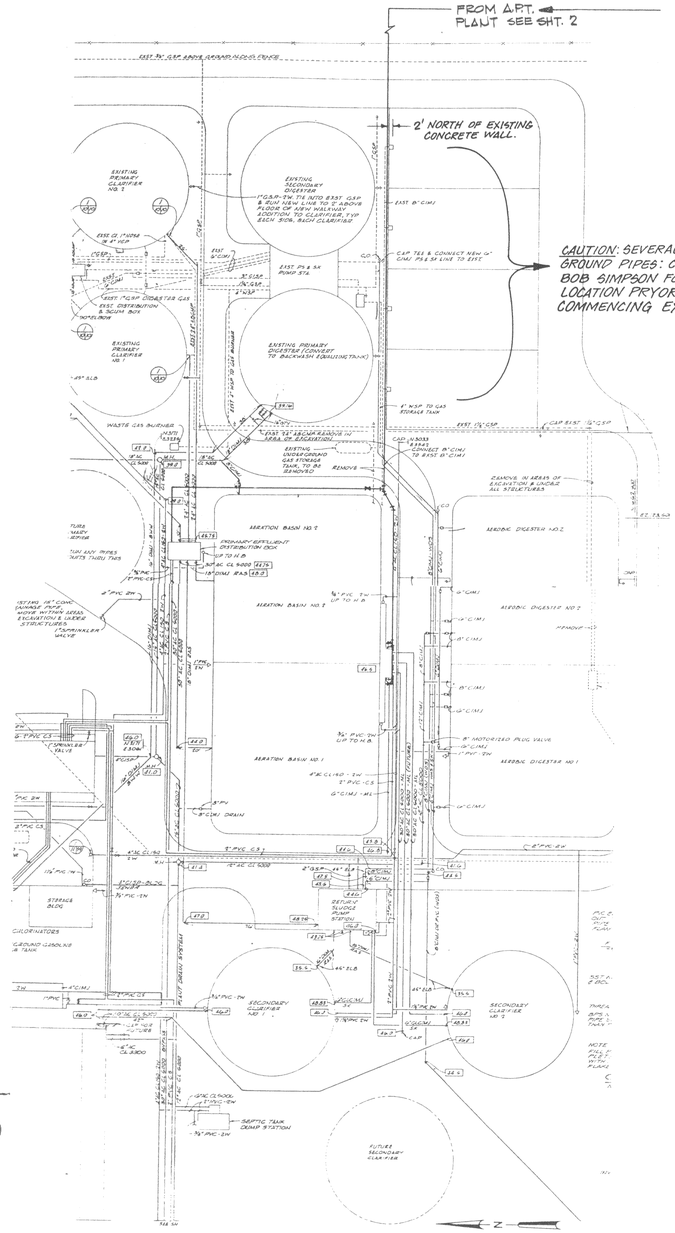

PIPING PLAN
N.T.S. 1" = 40'

COOK ASSOCIATES
ENGINEERING CONSULTANTS
2060 PARK AVENUE, OROVILLE, CALIFORNIA 95965

Applied Power Tecnology
P.O. BOX 1898
OROVILLE, CALIFORNIA

Waste Water Return to SC-OR

REVISION	DATE
DRAWN	5/16/85 DATE
APPROVED	DATE
FILE NO.	
SHEET NO. 1 OF 2 SHTS	JOB NO. 85009

SS-305

COOK ASSOCIATES
ENGINEERING CONSULTANTS
2060 PARK AVENUE, OROVILLE, CALIFORNIA 95965

OROVILLE POWER PLANT

WASTEWATER RETURN LINE to SC-OR

APPLIED POWER TECHNOLOGY

REVISION	DATE

S. U. & O. K.
DRAWN DATE
D. V. C.
APPROVED DATE
FILE NO.

SHEET NO. 2 OF 2 SHTS

JOB NO. 85009

SS-305