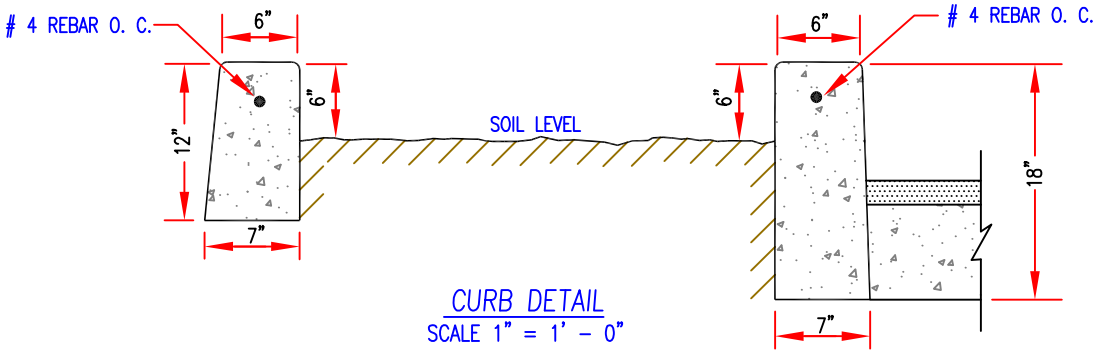

CURB DETAIL
SCALE 1" = 1' - 0"

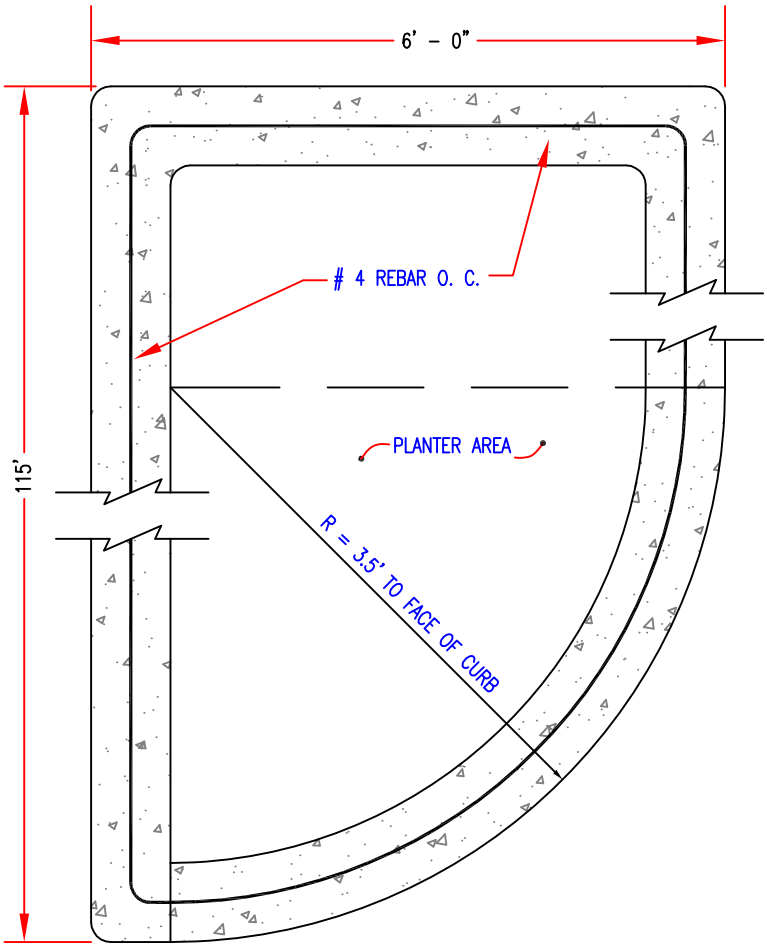

PLANTER LAYOUT
SCALE 1" = 1' - 0"

CITY OF OROVILLE
DEPARTMENT OF PUBLIC WORKS

STANDARD FOR
PLANTER CURBS

DRAWN BY. SG	CHRIS FRIDRICH DIRECTOR OF PARKS AND TREES	SHEET 1 OF 1 MS-10