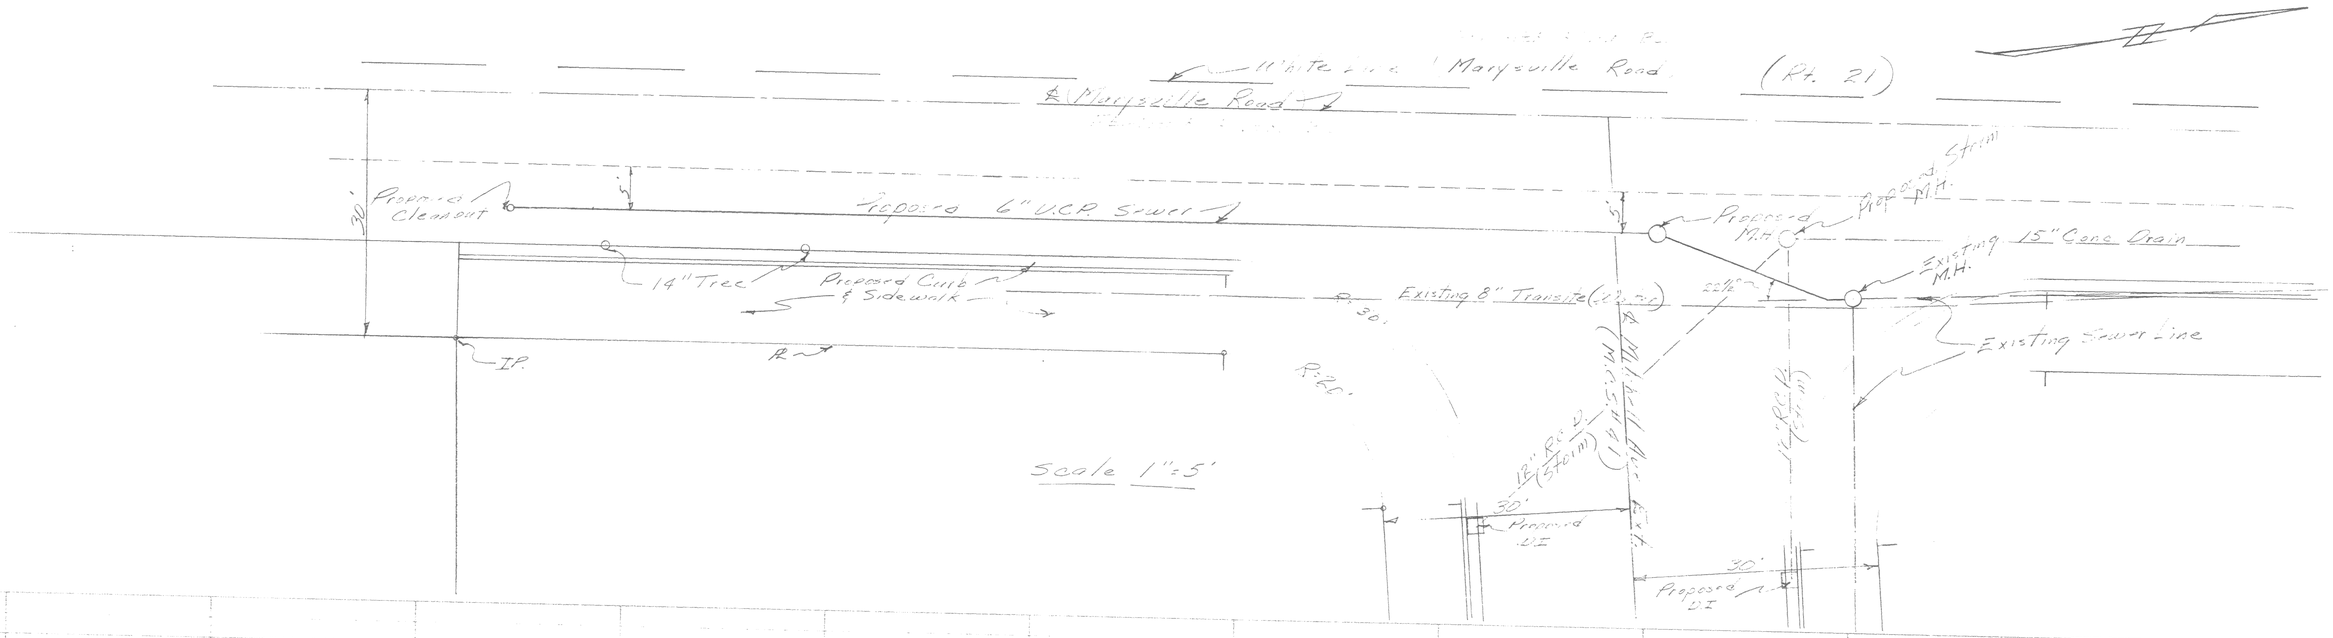

FEATHER RIVER INC.
(MARYSVILLE ROAD SEWER EXT.)
(WESTERN MOTOR LODGES)
(TRAVEL LODGE)

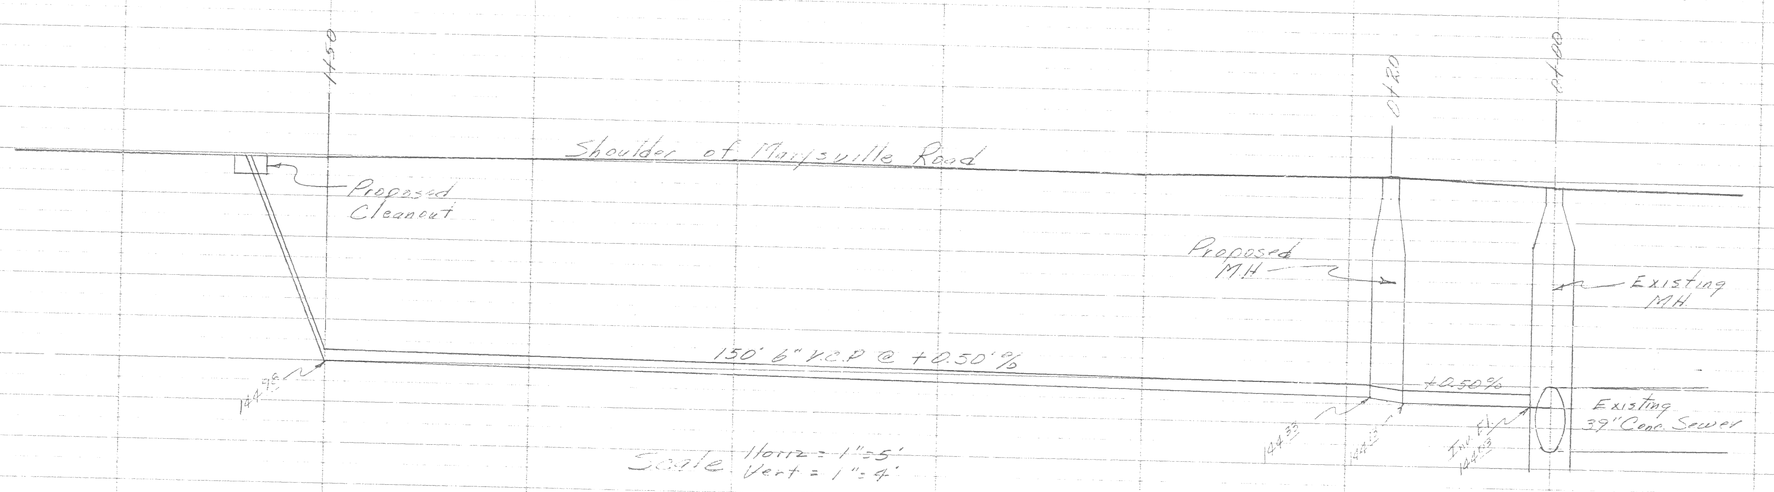

CITY of Orrville
"Engineers Office"

SS 178