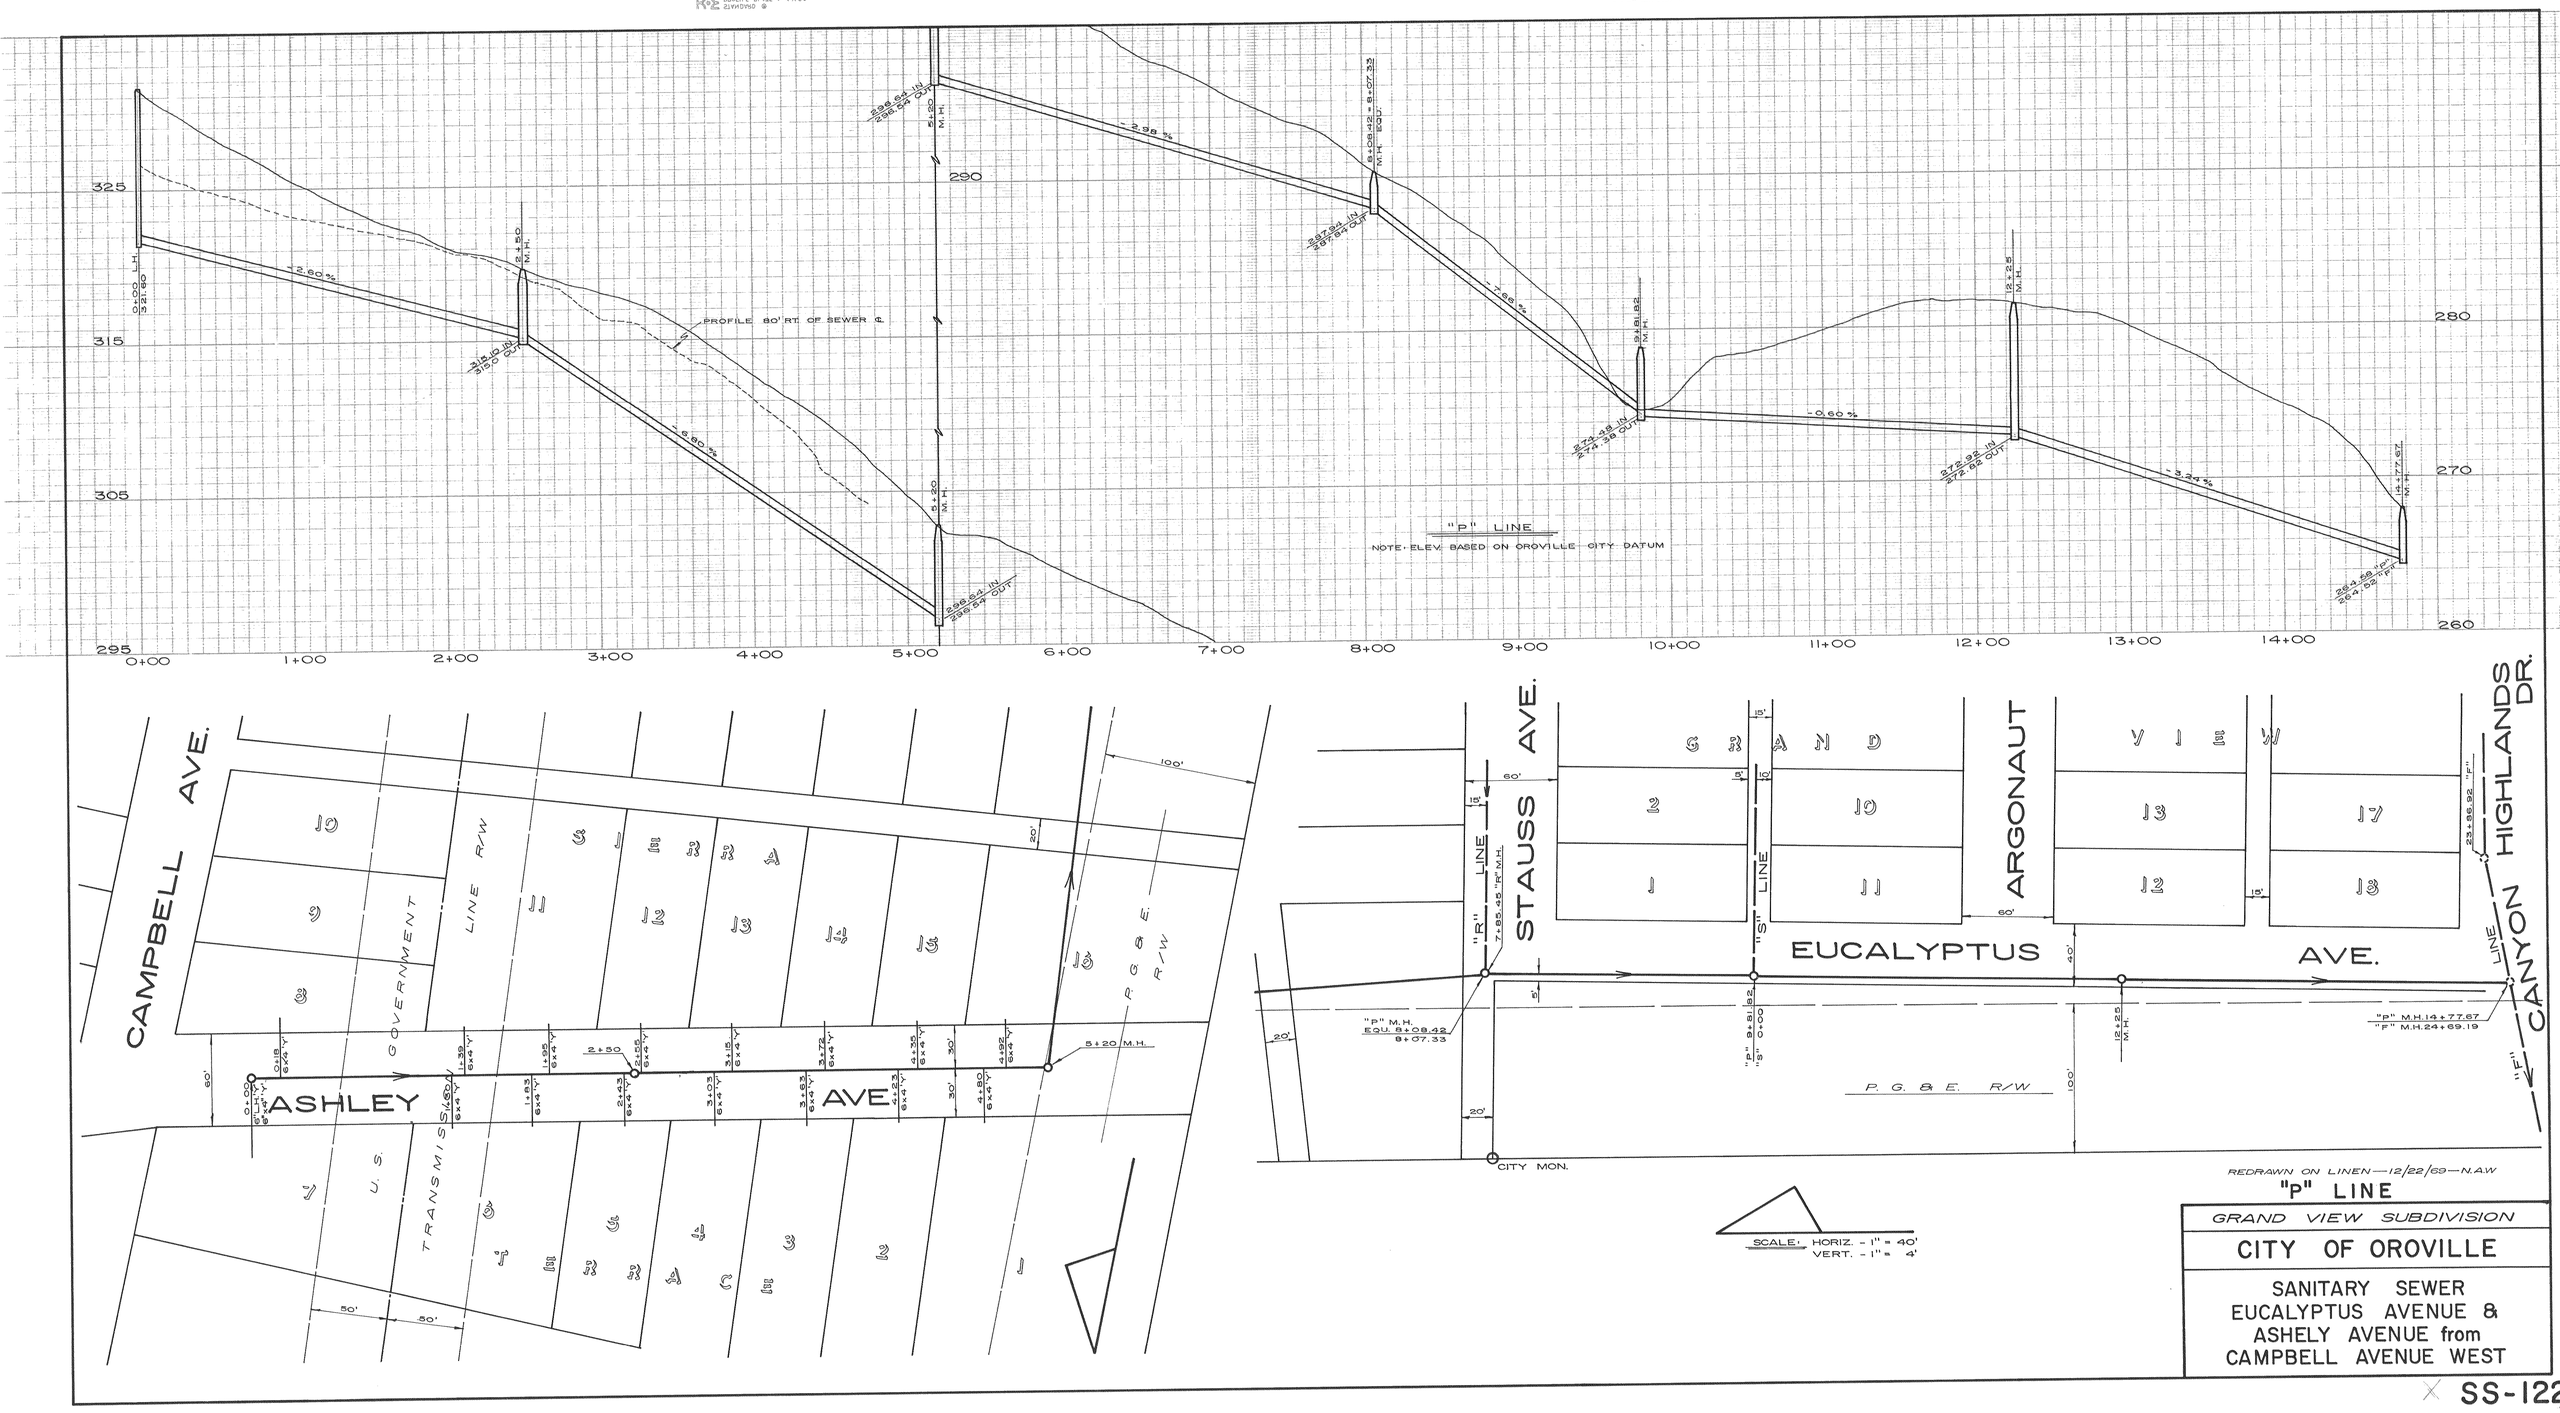

REDRAWN ON LINEN—12/22/69—N.A.W.

"P" LINE

GRAND VIEW SUBDIVISION

CITY OF OROVILLE

SANITARY SEWER
EUCALYPTUS AVENUE &
ASHELY AVENUE from
CAMPBELL AVENUE WEST

SS-122