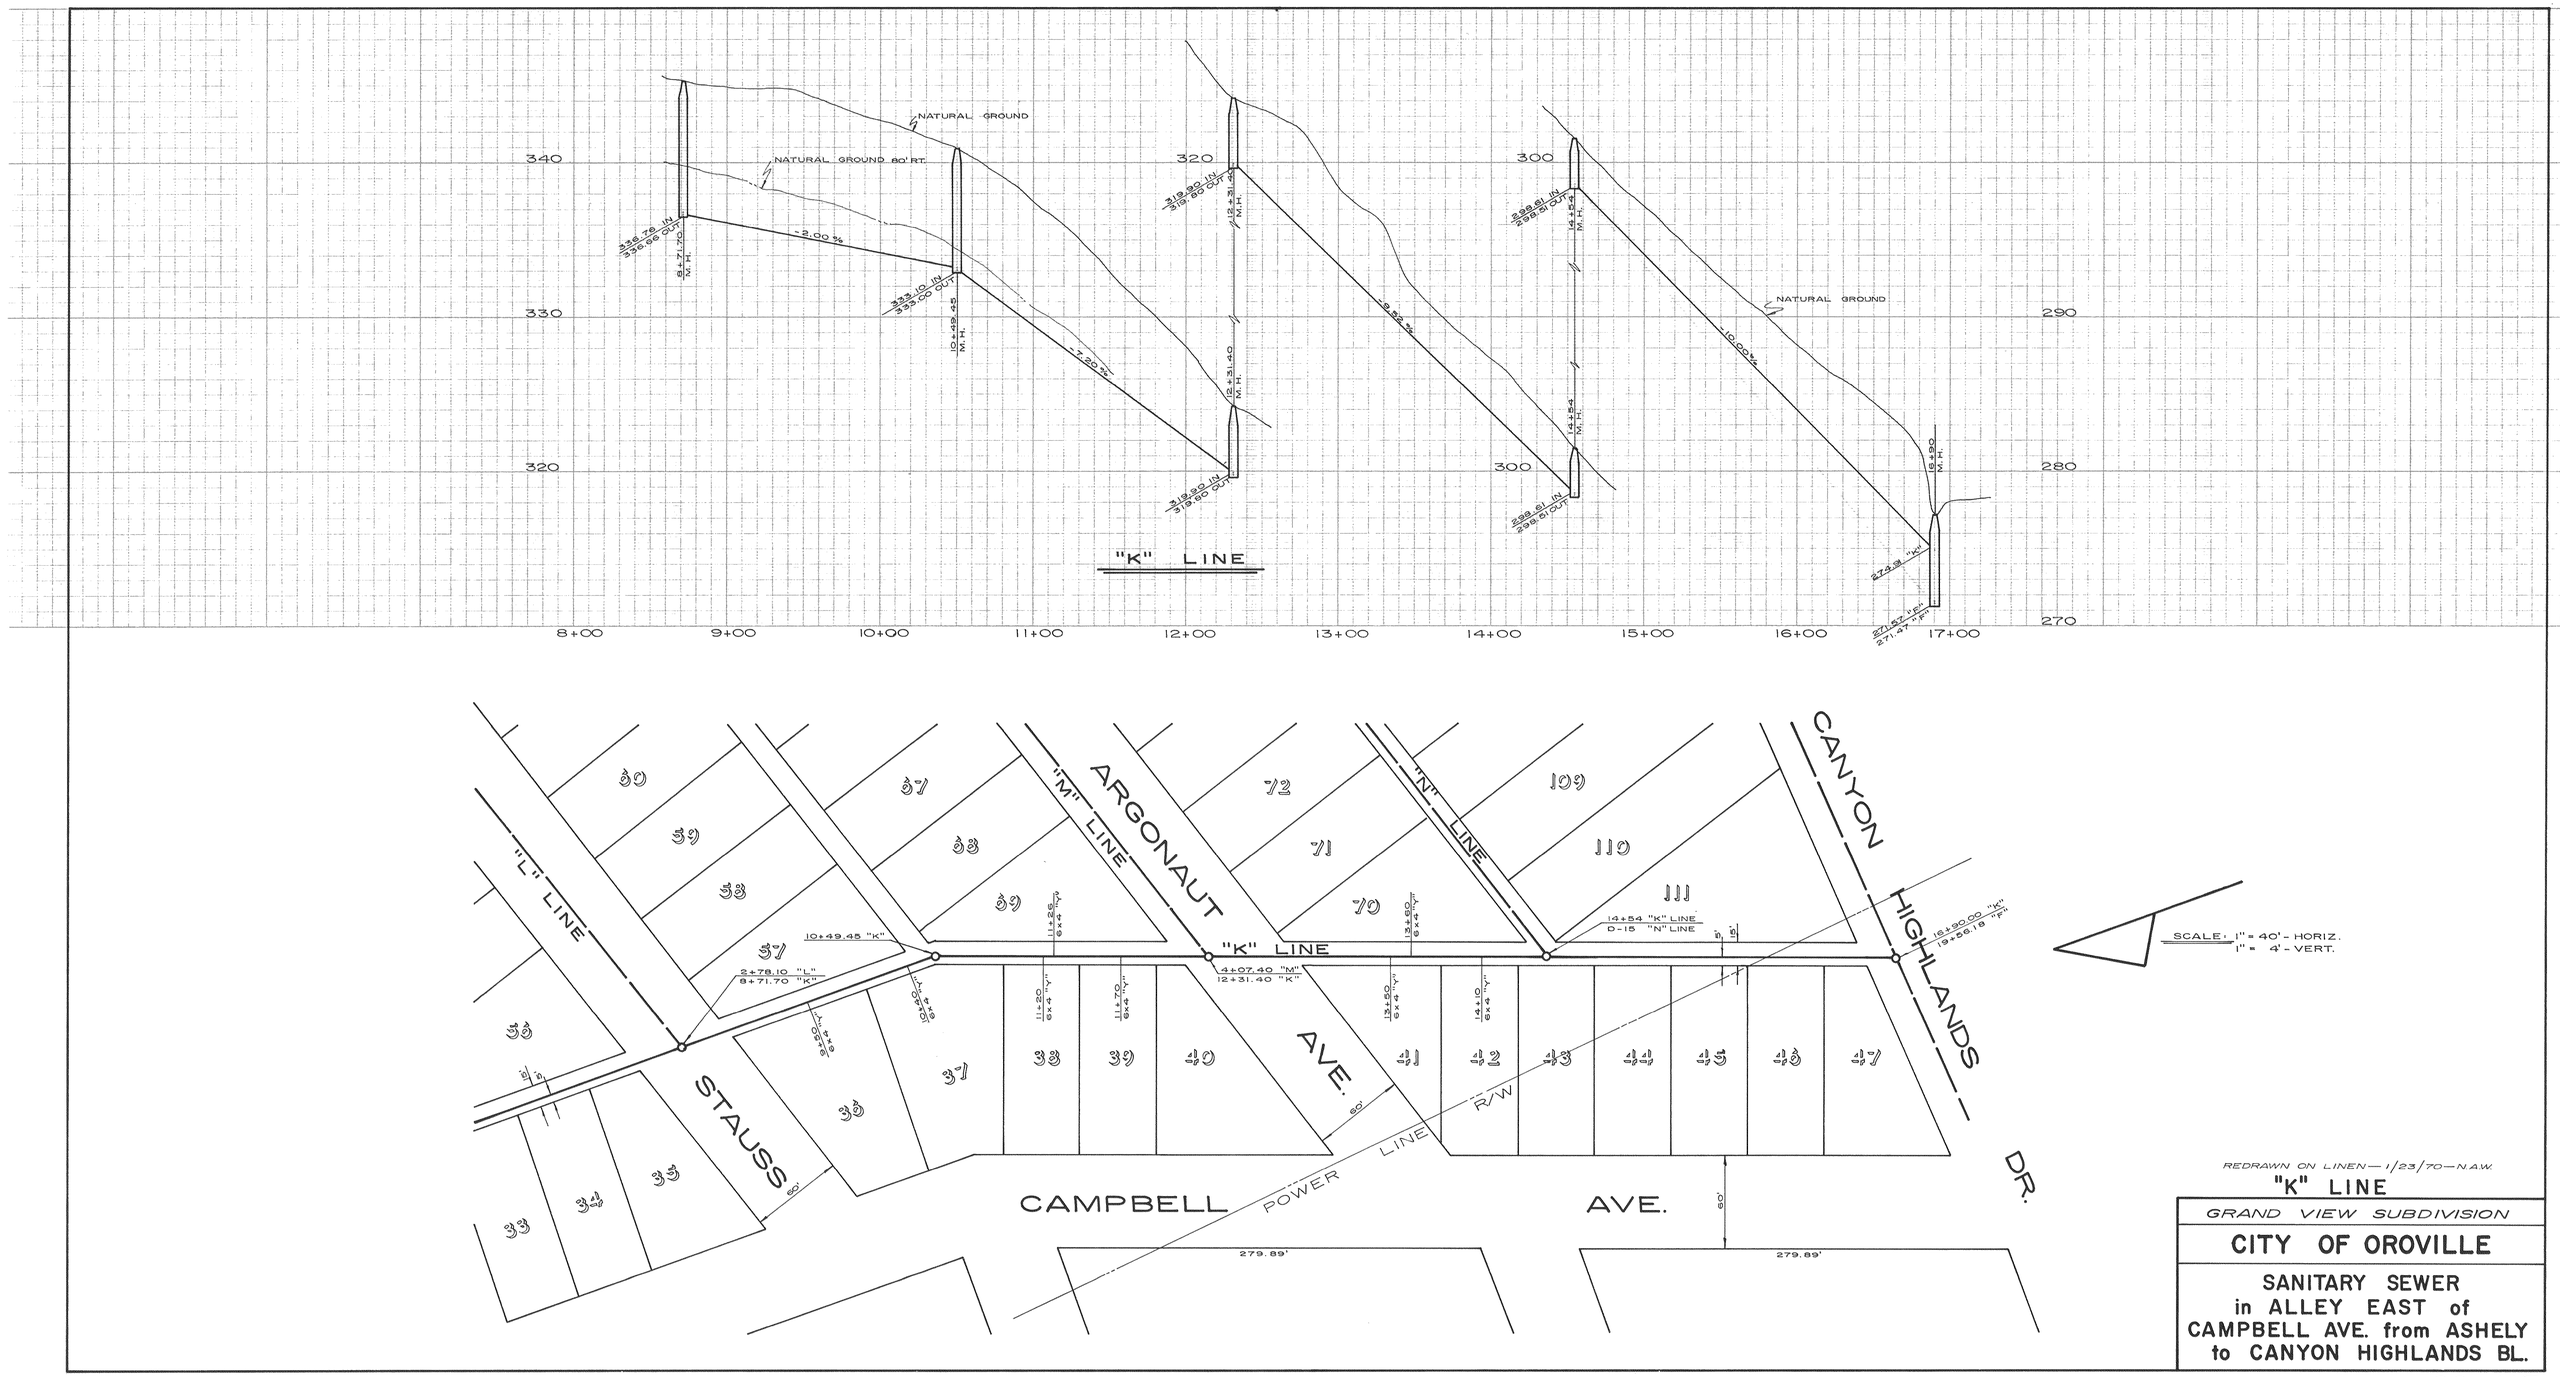
NATURAL GROUND
NATURAL GROUND 80' RT.
-2.00 %
-7.00 %
-9.52 %
-10.00 %
8+71.70 M.H.
10+49.45 M.H.
12+31.40 M.H.
14+54 M.H.
16+90 M.H.
"K" LINE
"L" LINE
"M" LINE
"N" LINE
ARGONAUT
AVE.
STAUSS
CAMPBELL
AVE.
CANYON
HIGHLANDS
DR.
POWER LINE
R/W
SCALE: 1" = 40' - HORIZ.
1" = 4' - VERT.
REDRAWN ON LINEN — 1/23/70 — N.A.W.
"K" LINE
GRAND VIEW SUBDIVISION
CITY OF OROVILLE
SANITARY SEWER
in ALLEY EAST of
CAMPBELL AVE. from ASHELY
to CANYON HIGHLANDS BL.
SS-117