ground in area of natural landing cloth
K&E 10 X 10 TO THE INCH 46 1320
KEUFFEL & ESSER CO. MADE IN U.S.A.

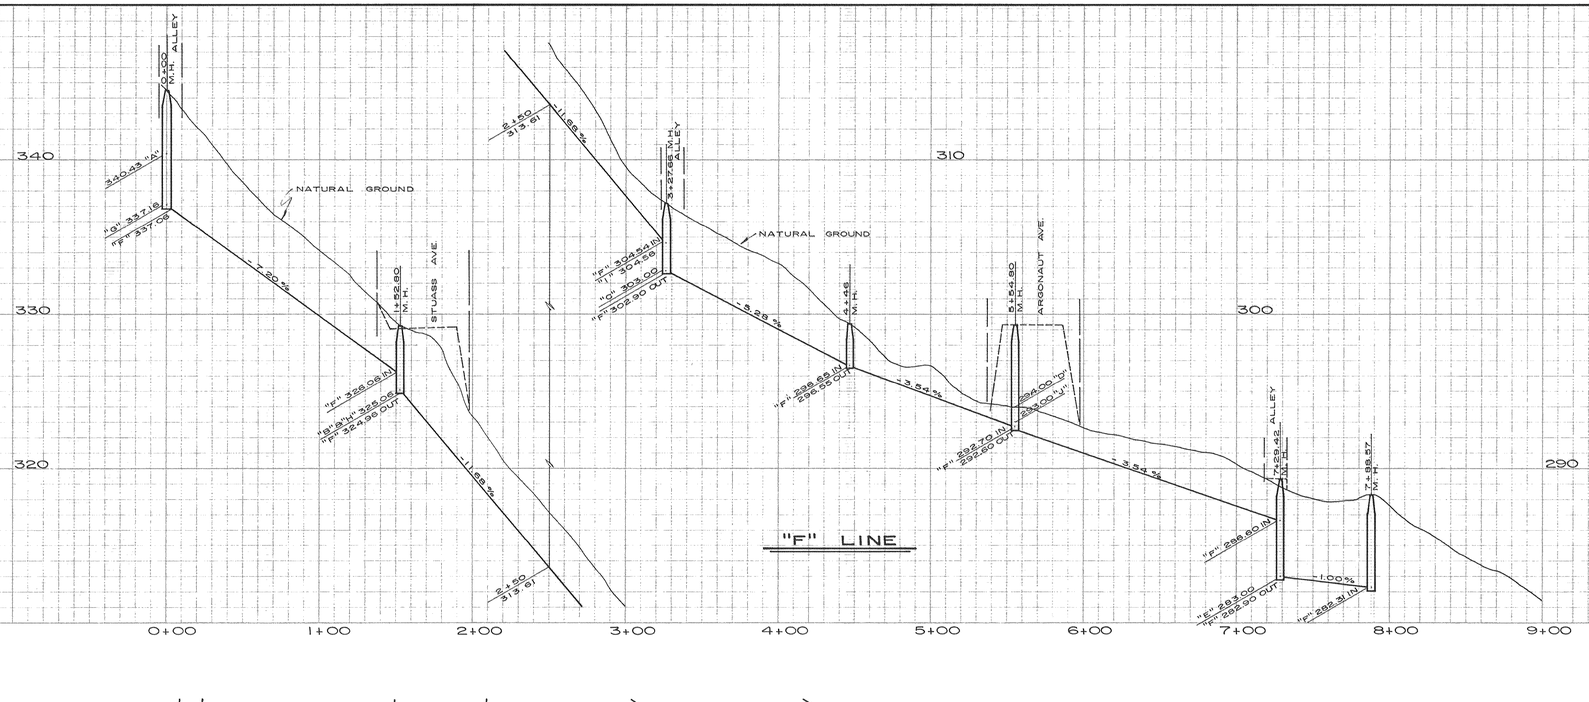

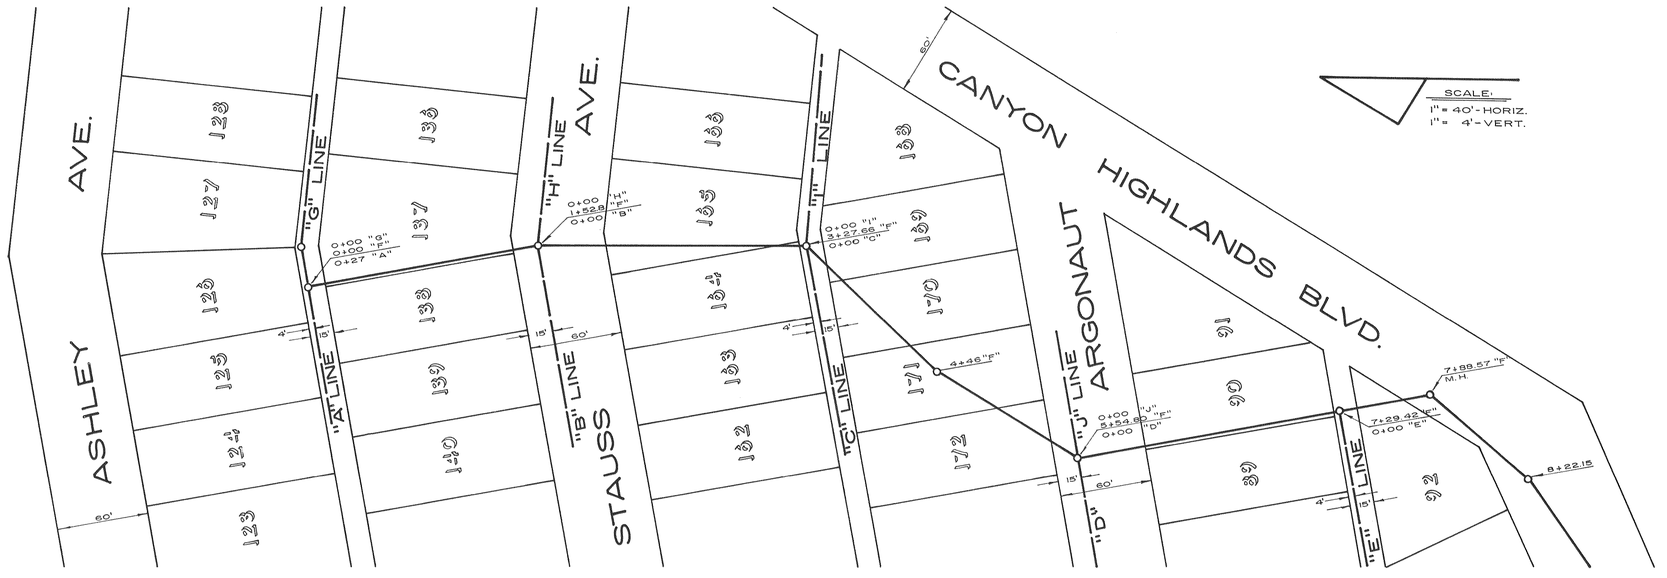

REDRAWN ON LINEN — 3/12/70 — N.A.B.

"F" LINE

GRAND VIEW SUBDIVISION

CITY OF OROVILLE

SANITARY SEWER
WEST of CANYON HIGHLANDS
from ASHELY AVENUE
to ARGONAUT AVENUE

SS-112