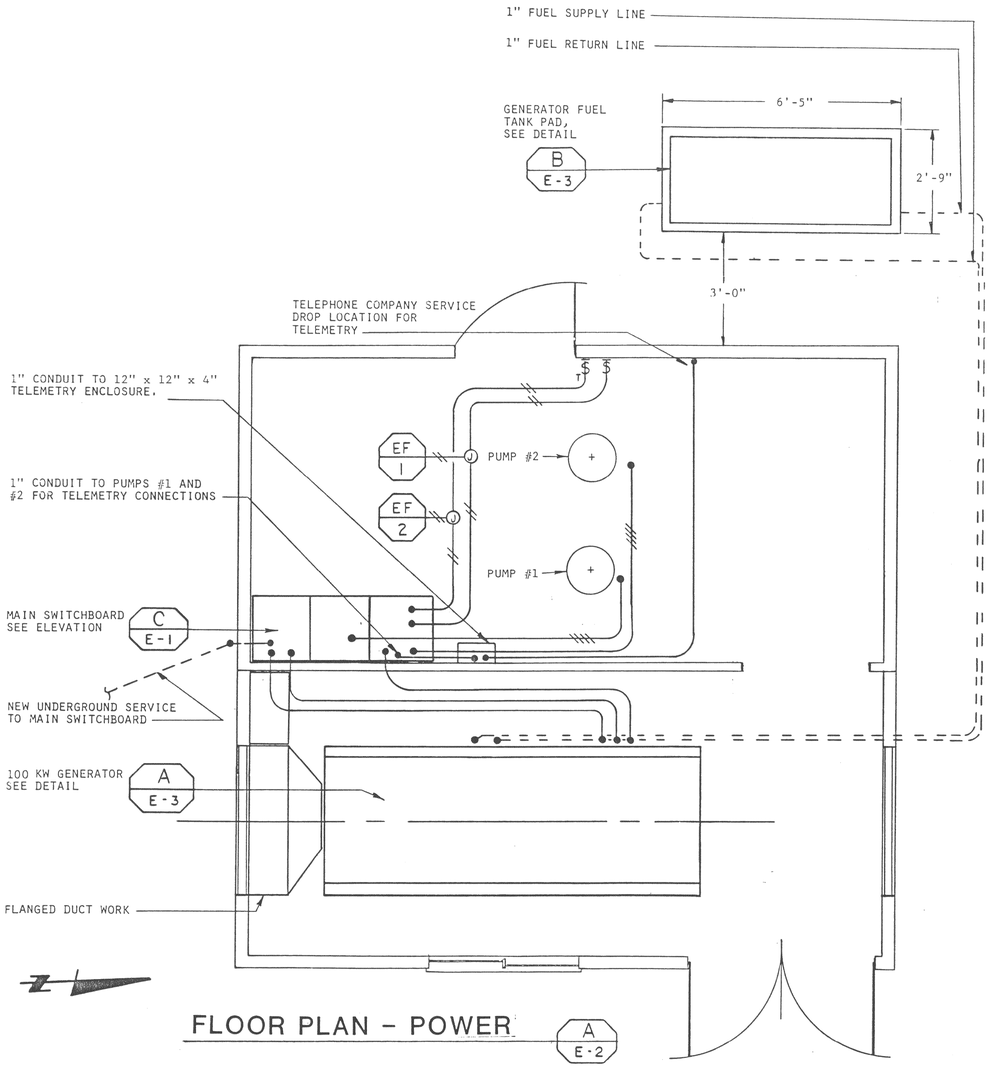

FLOOR PLAN - POWER A E-2

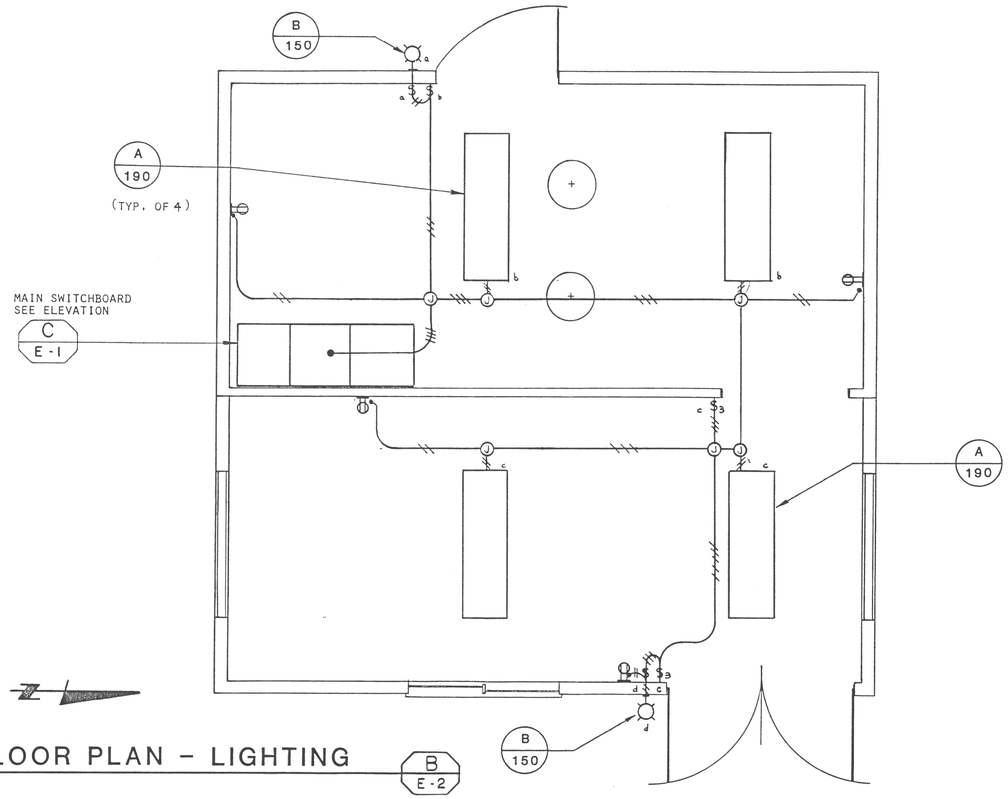

FLOOR PLAN - LIGHTING B E-2

FIXTURE SCHEDULE					
SYMBOL	MANUFACTURER	CATALOG NO.	LAMP	V.A.	REMARKS
A 190	WESTINGHOUSE MILLER	WE440A EW-4101-04	(4) F40	190	
B 150	CROUSE-HINDS APPLETON	VXHT25GP VGAT2075G	150W, INC	150	

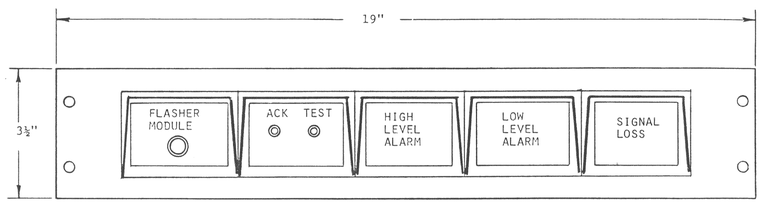

ANNUNCIATOR ELEVATION C E-2

(N) ANNUNCIATOR ALARM PANEL IS TO BE MOUNTED AT THE LOCAL FIRE STATION LOCATED WITHIN THE DWR COMPOUND

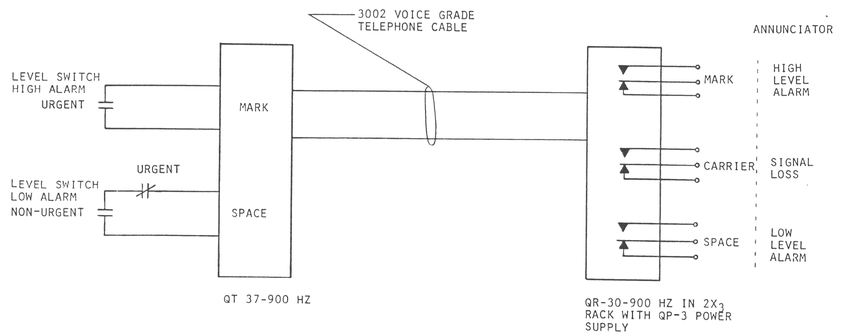

TELEMETRY DIAGRAM D E-2

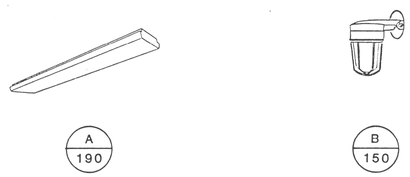

FIXTURE DETAILS E E-2

COOK ASSOCIATES
ENGINEERING CONSULTANTS
2060 PARK AVENUE, OROVILLE, CALIFORNIA 95965

CITY OF OROVILLE
OLIVE GLEN LIFT STATION
CONTROL BUILDING

REGISTERED PROFESSIONAL ENGINEER GERALD J. COOK No. E 8332 ELECTRICAL STATE OF CALIFORNIA

REVISION	DATE
DRAWN	DATE
APPROVED	DATE
FILE NO.	
SHEET NO. E-2 OF SHTS	JOB NO. 35-295